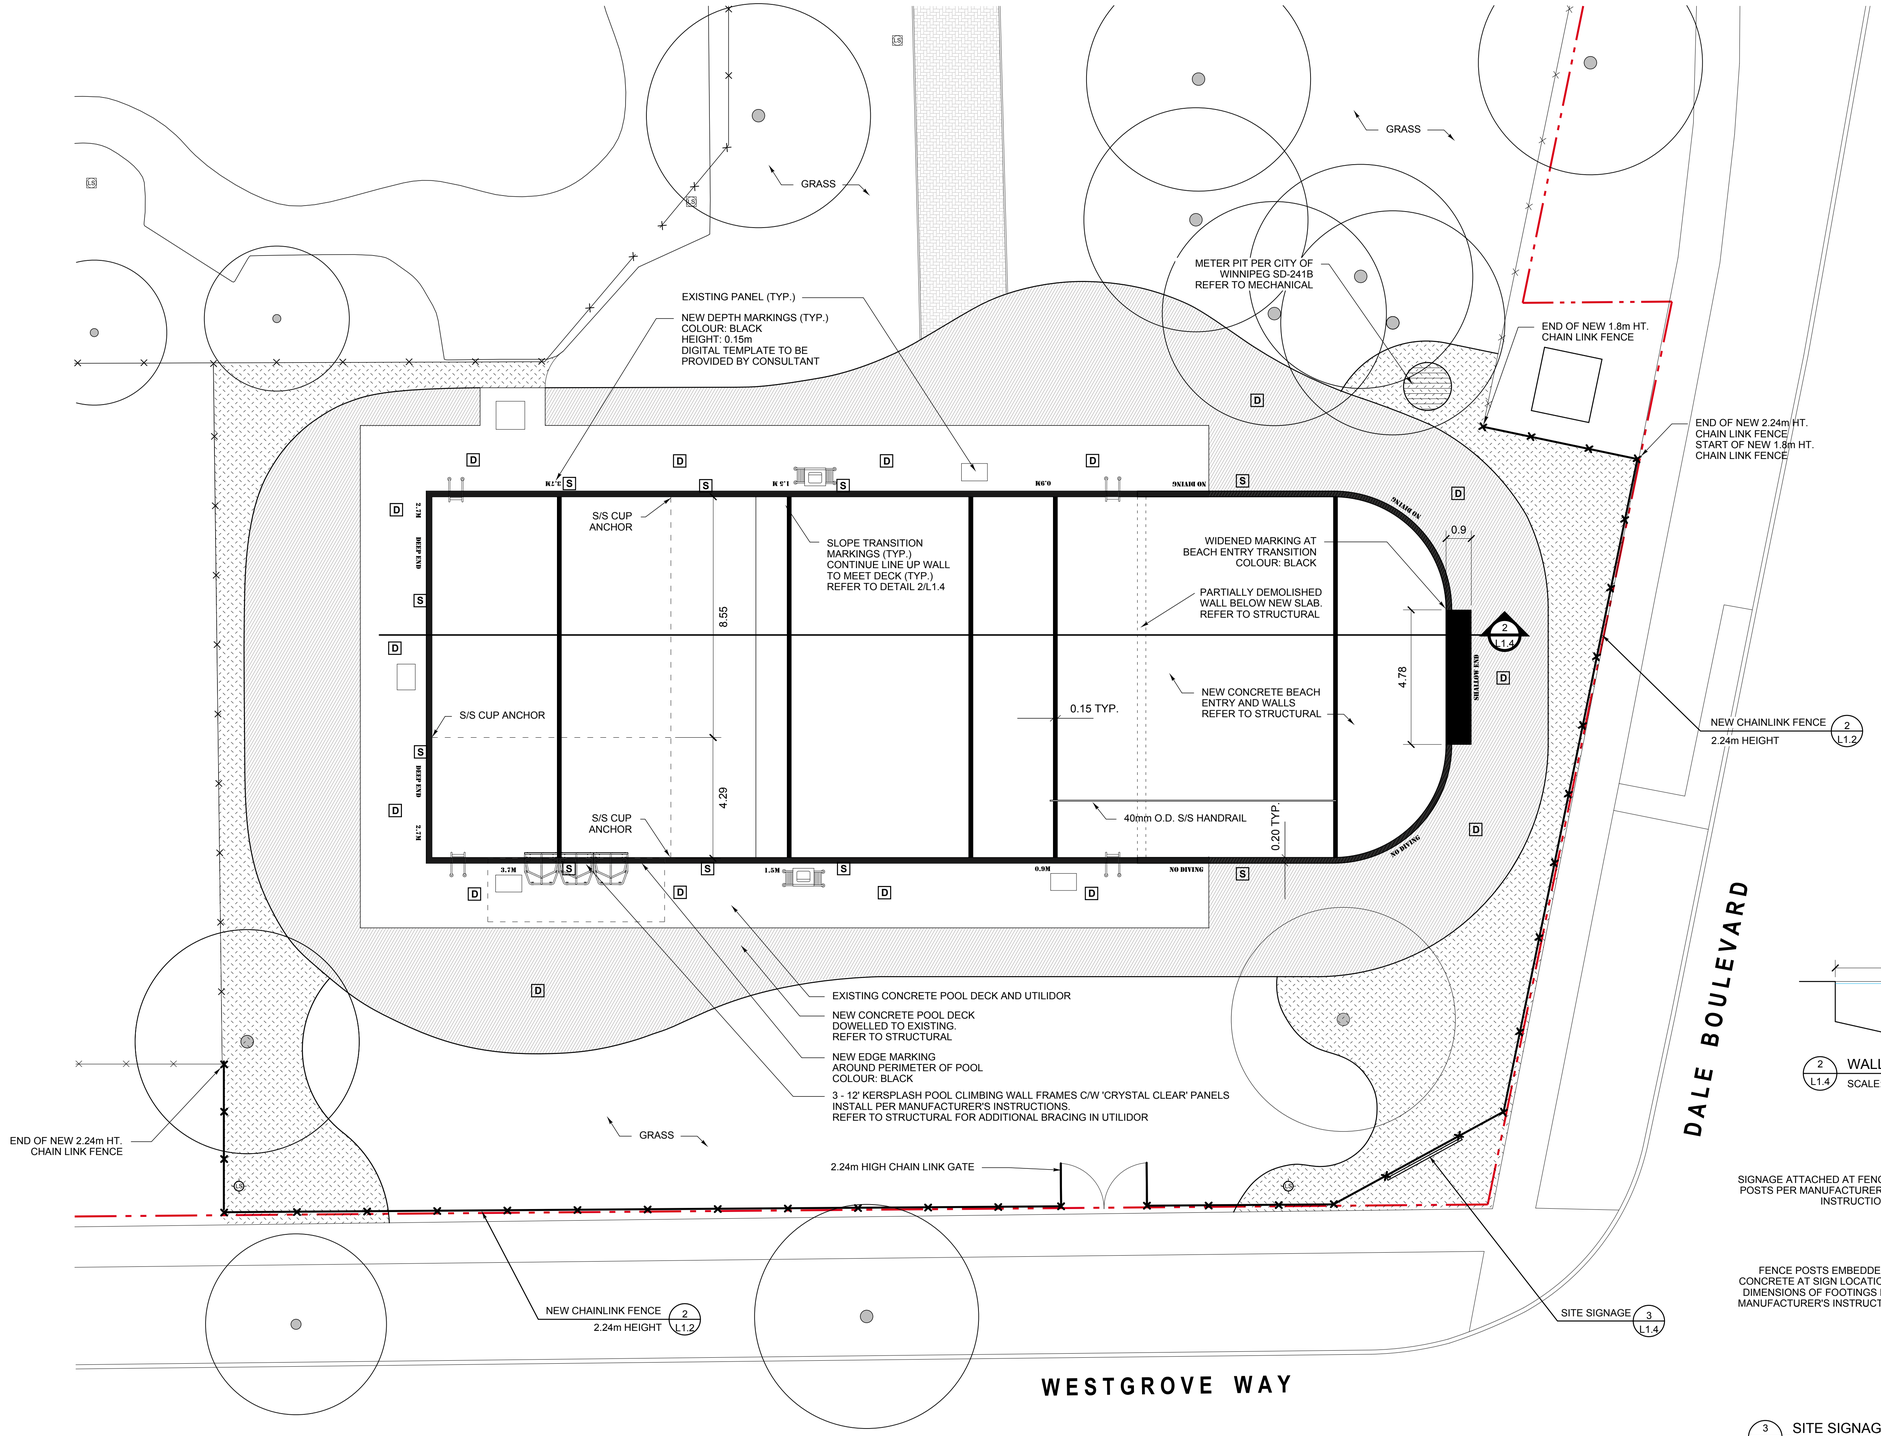

MATERIALS NOTES

1. CONDUCT ALL WORK IN ACCORDANCE WITH PART 'E' SPECIFICATIONS OUTLINED IN RFP No. 835-2013.

2. CONTRACT ADMINSTRATOR CONTACT INFORMATION IS AS FOLLOWS:

- JACKIE WILKIE, McGoWAN RUSSELL GROUP AT 204-956-0396

3. PROVIDE SAMPLE OF CONCRETE FINISH TO STRUCTURAL ENGINER AND CONTRACT ADMINISTRATOR FOR APPROVAL PRIOR TO CASTING OF CONCRETE POOL DECK.

4. INSTALL AND OBTAIN APPROVAL FOR ALL HARD SURFACES PRIOR TO COMMENCING SOFT LANDSCAPING.

5. INSTALL CONCRETE IN ACCORDANCE WITH STRUCTURAL DRAWINGS AND RFP 835-2013 SECTIONS E25 & E26.

6. INSTALL FENCE IN ACCORDANCE WITH DETAIL 2/L1.2 AND RFP 835-2013 SECTION E28. MATCH EXISTING SITE FENCE.

7. COMPLETE FINE GRADING PRIOR TO INSTALLING SOD.

8. INSTALL SOD PER CW-3540. TOPSOIL & FINISH GRADING FOR ESTABLISHMENT OF TURF AREAS.

9. REPAIR ALL SOD DAMAGED DURING CONSTRUCTION OPERATIONS IN ACCORDANCE WITH RFP 835-2013 SECTION E8.

10. STAINLESS STEEL CUP ANCHORS TO BE INSTALLED PER MANUFACTURER'S INSTRUCTION AND RFP 835-2013 SECTION E22. PRODUCT: STAINLESS STEEL CUP ANCHOR PART NUMBER 58316-00, AS SUPPLIED BY SPECTRUM PRODUCTS, 71 SPECTRUM LANE, MISSOULA, MONTANA 59808. PHONE: 1-800-791-8056 OR APROVED EQUAL. PAINT REPLACED CONCRETE SURROUNDING ANCHORS TO MATCH POOL WALLS PRIOR TO APPLYING WATERPROOF COATING TO POOL.

LEGEND

- PROPERTY LINE
- EXISTING CHAINLINK FENCE TO BE RETAINED
- NEW CHAIN LINK FENCE
- NEW PLANTING BED REFER TO RFP 835-2013 SECTION E30
- NEW CONCRETE POOL DECK REFER TO RFP 835-2013 SECTION E26
- NEW POOL DECK AND BASIN MARKINGS
- S — NEW SKIMMER REFER TO MECHANICAL
- LS — EXISTING LIGHT STANDARD
- NEW LIGHT STANDARD
- D — NEW DRAIN - REFER TO STRUCTURAL FOR CONCRETE REPAIR AT DRAINS IN EXIST. POOL DECK
- NEW METER PIT REFER TO MECHANICAL

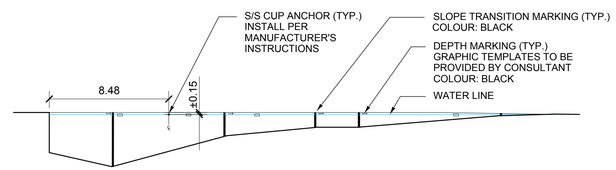

2 / L1.4 WALL MARKINGS
SCALE: 1:200

NOTE: DIGITAL TEMPLATE TO BE PROVIDED BY CONSULTANT

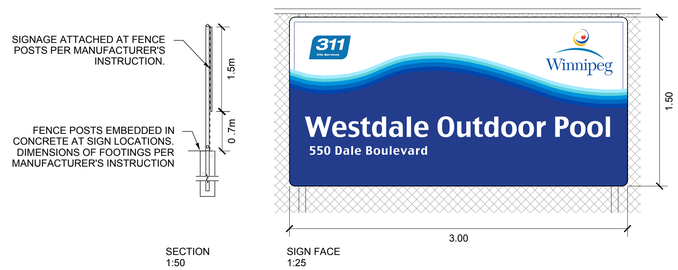

3 / L1.4 SITE SIGNAGE
SCALE: AS NOTED

No.	Date	Issue/Revision	By
5	04/07/14	ISSUED FOR CONSTRUCTION	MB
4	20/06/14	ISSUED FOR 99% REVIEW	MB
3	08/04/14	ISSUED FOR 95% REVIEW	MB
2	03/04/14	ISSUED FOR COORDINATION	MB
1	11/03/14	ISSUED FOR 60% REVIEW	MB

NORTH
0 5m
0 15 feet

Seal: Monica Giesbrecht MONICA GIESBRECHT Member No. 101 July 4/14

Client: Winnipeg
PLANNING PROPERTY AND DEVELOPMENT DEPARTMENT
3rd Floor - 65 Garry Street, Winnipeg, MB R3C 4K4

Landscape Architect: HTFC PLANNING & DESIGN
500-115 Bannatyne Avenue East Winnipeg, MB R3B 0R3
PHONE 204 944 9907 WEB htfc.mb.ca
Contact: Mark Bauche

General Contractor: Shelmerdine Ltd.
Contact: Ric Patiu, Ian Taylor

Mechanical/Electrical Contractor: FUL-FLO INDUSTRIES LTD.
Contact: Doug Sinclair, Jason Hlatky

Contract Administrator: McGOWAN·RUSSELL
Contact: Jackie Wilkie

The general contractor shall check & verify all dimensions and report any errors or omissions to the Contract Administrator.

Project: WESTDALE POOL MODIFICATIONS
550 DALE BOULEVARD
WINNIPEG, MANITOBA

Sheet Title: **MATERIALS PLAN AND DETAILS**

Sheet No.: **L1.4** Rev.: **5**

Design	Drawn	Checked	Scale	Date	File
MB	MB	MG	1:100	03/04/2014	14-010

Friday, July 4, 2014