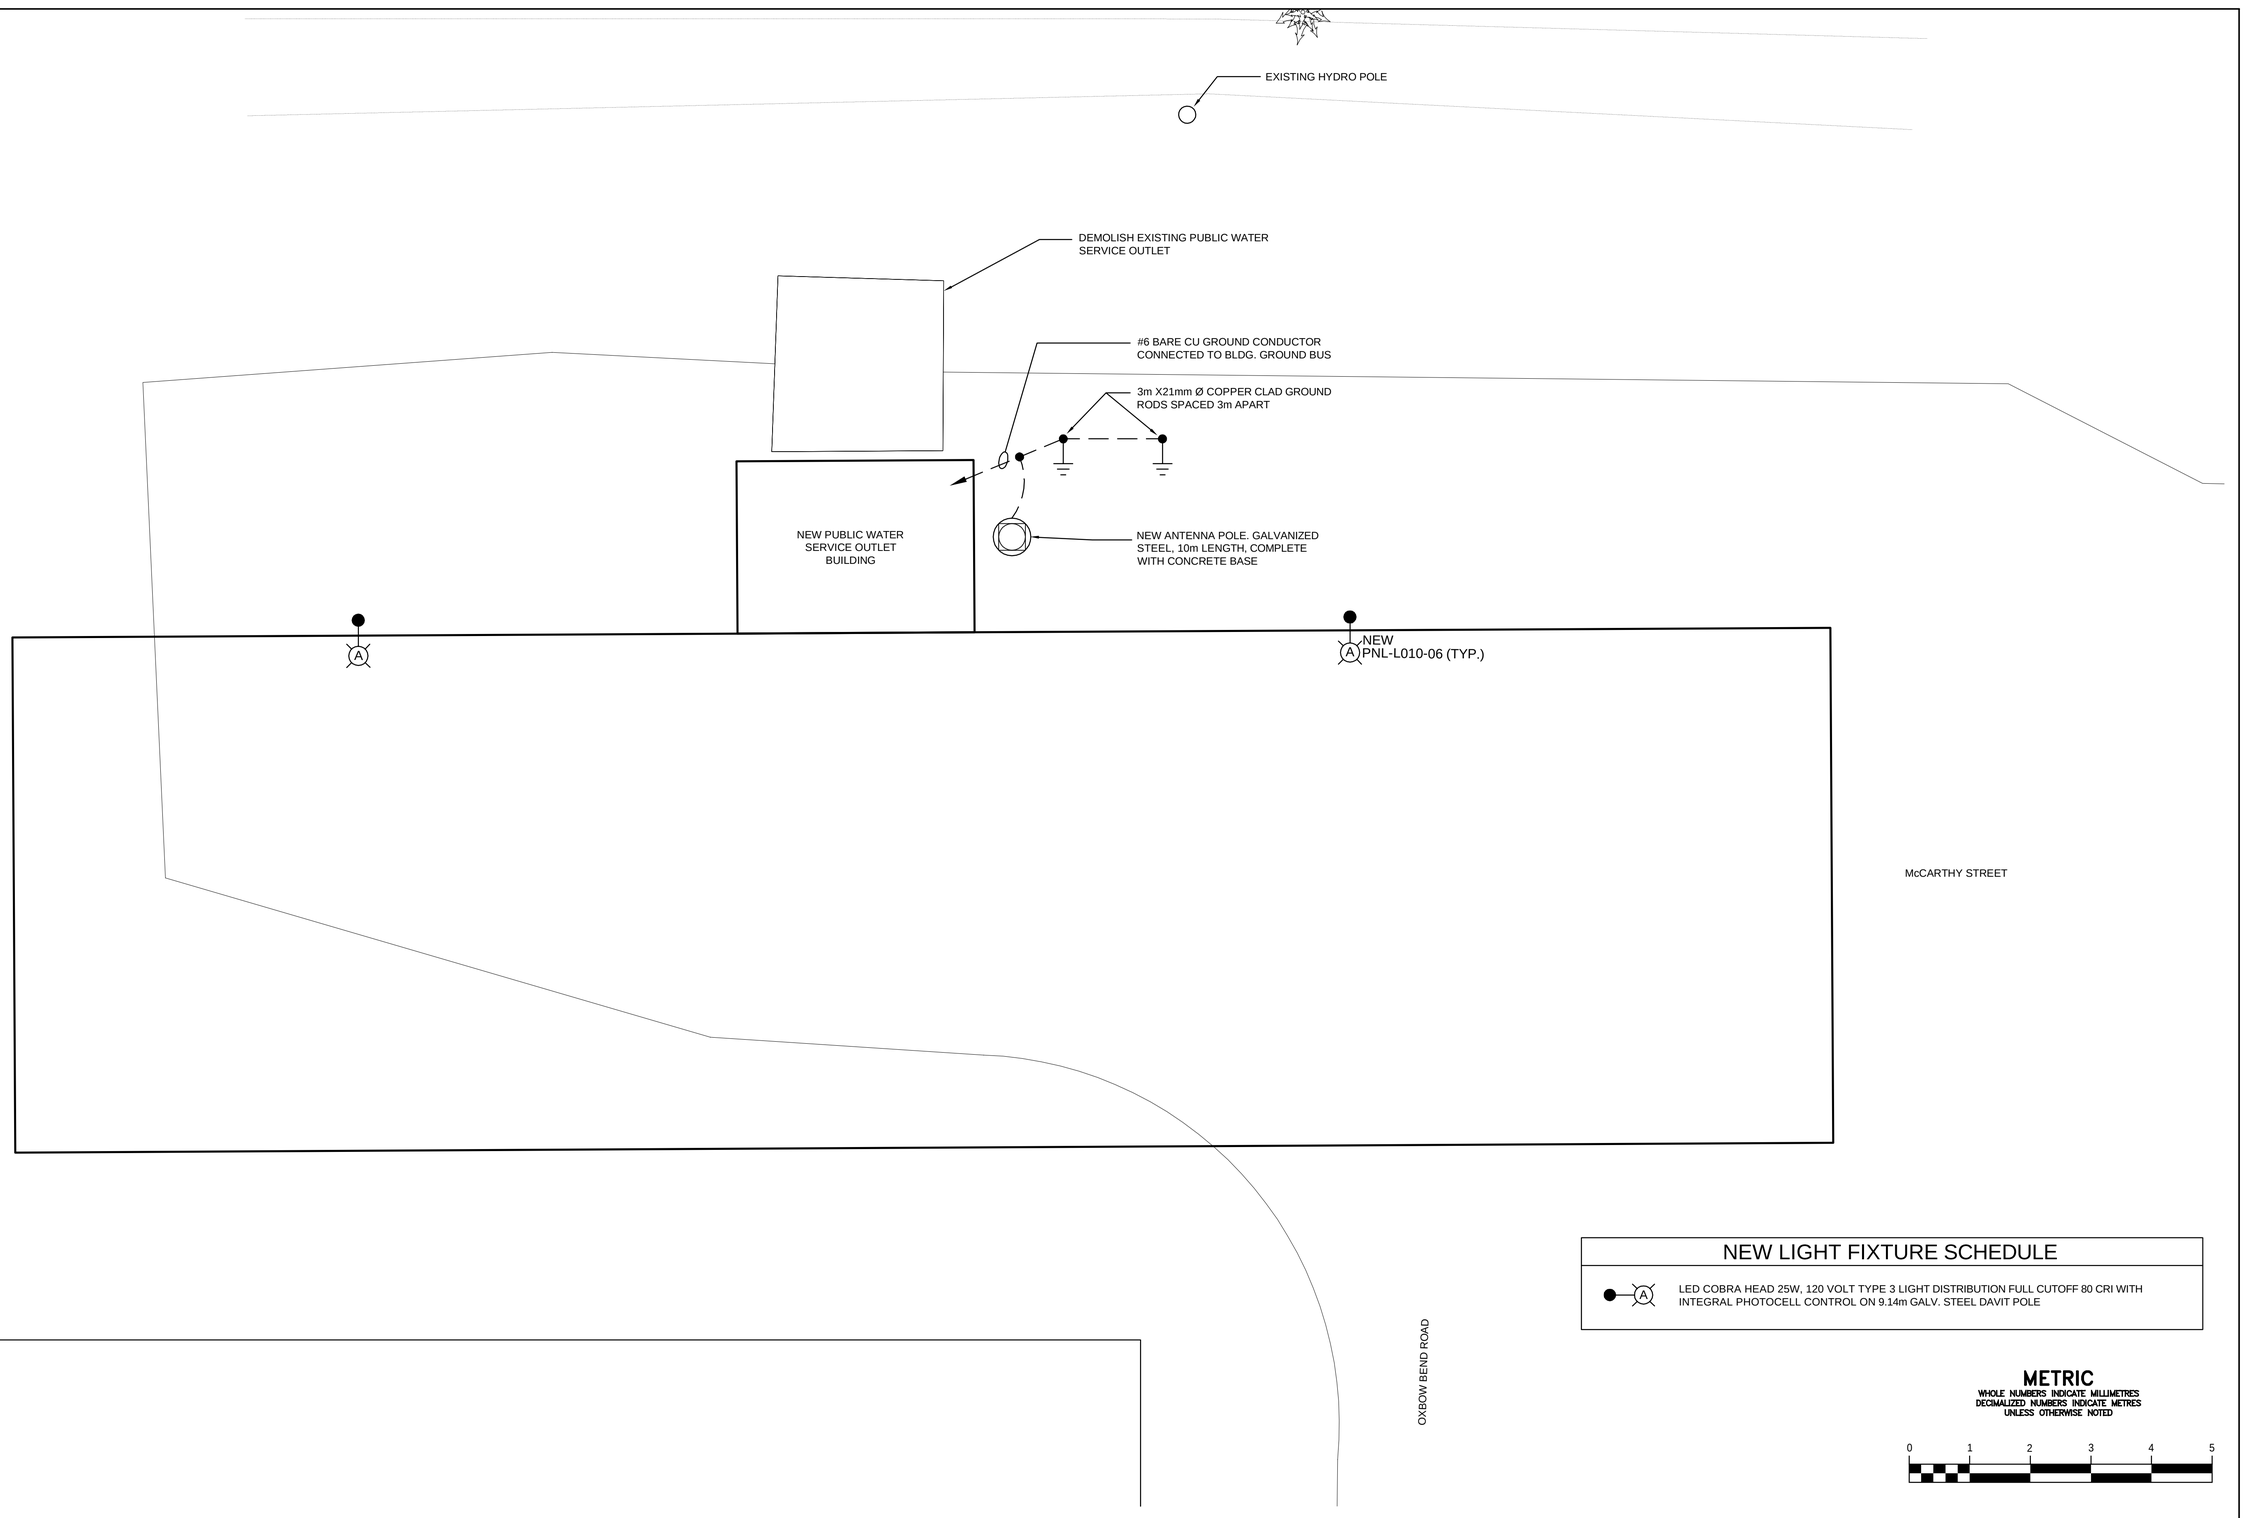

NEW LIGHT FIXTURE SCHEDULE

A	LED COBRA HEAD 25W, 120 VOLT TYPE 3 LIGHT DISTRIBUTION FULL CUTOFF 80 CRI WITH INTEGRAL PHOTOCELL CONTROL ON 9.14m GALV. STEEL DAVIT POLE

METRIC
WHOLE NUMBERS INDICATE MILLIMETRES
DECIMALIZED NUMBERS INDICATE METRES
UNLESS OTHERWISE NOTED

0 1 2 3 4 5

APEGM
Certificate of Authorization
Dillon Consulting Limited (MB)
No. 1789 Date: 2017/11/23

LOCATION APPROVED
UNDERGROUND STRUCTURES

SUPV. U/G STRUCTURES COMMITTEE _____ DATE _____

NOTE:

LOCATION OF UNDERGROUND STRUCTURES AS SHOWN ARE BASED ON THE BEST INFORMATION AVAILABLE BUT NO GUARANTEE IS GIVEN THAT ALL EXISTING UTILITIES ARE SHOWN OR THAT THE GIVEN LOCATIONS ARE EXACT. CONFIRMATION OF EXISTENCE AND EXACT LOCATION OF ALL SERVICES MUST BE OBTAINED FROM THE INDIVIDUAL UTILITIES BEFORE PROCEEDING WITH CONSTRUCTION.

B.M.
ELEV.

CONSTRUCTION COMPLETION DATE: YYYY MM DD

NO.	REVISIONS	DATE	BY
0	ISSUED FOR BID OP 634-2017	17/11/23	B.L.M.

DILLON CONSULTING

DESIGNED BY	B.L.M.	CHECKED BY	
DRAWN BY	E.J.H.	APPROVED BY	
SCALE: HORIZONTAL	1:50	RELEASED FOR CONSTRUCTION	
VERTICAL			
DATE	2017 07 07	DATE	
PLOT DATE:	2017 11 24		

ENGINEER'S SEAL
PROVINCE OF MANITOBA
Nov 23/17
B.L. MOORE
REGISTERED PROFESSIONAL ENGINEER

CONSULTANT DRAWING NUMBER
E-05

BID OPPORTUNITY: 634-2017
CONTRACT NUMBER: X

Winnipeg

THE CITY OF WINNIPEG
WATER AND WASTE DEPARTMENT
ENGINEERING DIVISION

2017 REHABILITATION OF PUBLIC WATER SERVICE OUTLETS: PAVEMENT WORKS, BUILDING SUPPLY AND REPAIRS, DEMOLITION AND ELECTRICAL
ELECTRICAL – McCARTHY STREET
SITE PLAN

SHEET 11 OF 33

CITY DRAWING NUMBER
D-14917

FILE PATH: C:\projectwise\working directory\active\40sk\d0462543\
FILE NAME: 175009-10-McCarthy-St-Elect-Site-Plan.dwg

FILENAME: C:\PROJECTWISE\WORKING DIRECTORY\ACTIVE\40SK\D0462543\175009-10-MCCARTHY-ST-ELECT-SITE-PLAN.DWG PLOTTED BY: KOWALSKI, STANLEY
PLOT DATE: 2017-11-24 @ 9:03:09 AM PLOT SCALE: 1:1.0108 PLOT STYLE: FULL-COLOR.CTB