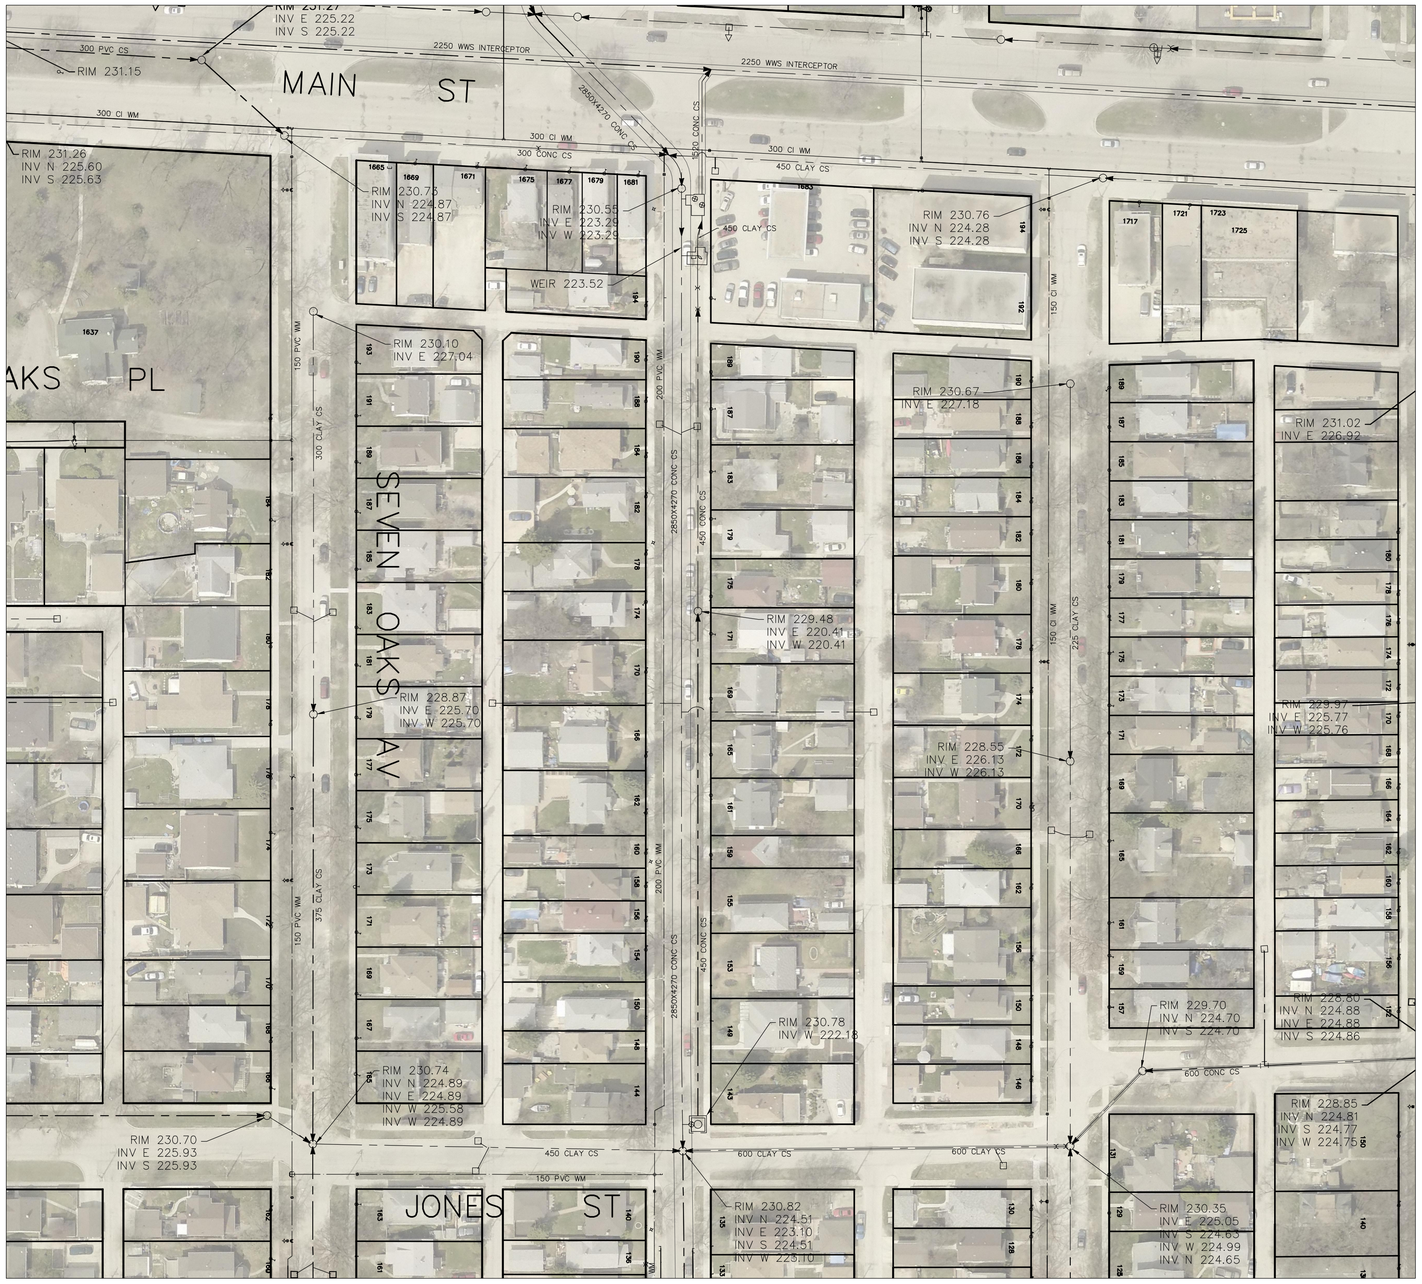

CONSTRUCTION NOTES:

1. REMOVE AND DISPOSE OF CONSTRUCTION MATERIALS FROM SITE DAILY.
2. PROVIDE TEMPORARY SECURITY FENCE AROUND CONSTRUCTION INCLUDING EQUIPMENT AND MATERIALS AT ALL TIMES.

NOTES:

1. THIS DRAWING IS ONLY A SKETCH BASED ON THE EXISTING DRAWINGS. THE LOCATION OF UNDERGROUND STRUCTURES AND DIMENSIONS ARE NOT EXACT.
2. THE CONTRACTOR IS RESPONSIBLE FOR CONFIRMING ALL DIMENSIONS AND CONFIRMING, THE LOCATION OF THE BURIED UTILITIES PRIOR TO ASSOCIATED CONSTRUCTION.

SITE PLAN

METRIC
WHOLE NUMBERS INDICATE MILLIMETRES
DECIMALIZED NUMBERS INDICATE METRES

0.0 5.0 10.0 15.0 20.0 25.0

WARNING

IF POWER EQUIPMENT OR EXPLOSIVES ARE TO BE USED FOR EXCAVATION ON THIS PROJECT THE CONTRACTOR MUST:

1) NOTIFY THE GAS COMPANY OF THE PROPOSED LOCATION OF EXCAVATION.

2) TAKE PRECAUTION TO AVOID DAMAGE TO GAS COMPANY INSTALLATIONS.

SEE PROVINCIAL REGULATION 210/72 FOR DETAILS

LOCATION APPROVED
UNDERGROUND STRUCTURES

SUPV. U/G STRUCTURES COMMITTEE _____ DATE _____

NOTE:
LOCATION OF UNDERGROUND STRUCTURES AS SHOWN ARE BASED ON THE BEST INFORMATION AVAILABLE BUT NO GUARANTEE IS GIVEN THAT ALL EXISTING UTILITIES ARE SHOWN OR THAT THE GIVEN LOCATIONS ARE EXACT. CONFIRMATION OF EXISTENCE AND EXACT LOCATION OF ALL SERVICES MUST BE OBTAINED FROM THE INDIVIDUAL UTILITIES BEFORE PROCEEDING WITH CONSTRUCTION.

B.M.
ELEV.

NO.	REVISIONS	DATE	BY
1	EXPANDED LAYOUT VIEW	16/09/29	RS

DESIGNED BY	TS	CHECKED BY	SC
DRAWN BY	RS	APPROVED BY	SC
SCALE: HORIZONTAL	NTS	RELEASED FOR CONSTRUCTION	–
VERTICAL	NTS		
DATE	2017 10 17	DATE	–

PLOT DATE: 2017 10 17

ENGINEER'S SEAL
ORIGINAL SIGNED BY S.R.J. COURNOYER 17/10/17

CONSULTANT DRAWING NUMBER
–

BID OPPORTUNITY: 802–2017

Winnipeg

THE CITY OF WINNIPEG
WATER AND WASTE DEPARTMENT
ENGINEERING DIVISION

2016 COMMINUTOR CHAMBER PIPING & VALVE UPGRADES SITE PLAN

JEFFERSON DIVERSION CHAMBER
JEFFERSON AVENUE AT MAIN STREET

SHEET 7 OF 10

CITY DRAWING NUMBER
1–0148L–G0001–001

FILE PATH: R:\DRAWINGS\SEWER\2017 RENEWALS\LIFT STATION\Comminutor Chamber work\Jefferson\CONSTRUCTION DWG\
FILE NAME: Jefferson–site plan.dwg