ISO A1 - 594mm x 841mm

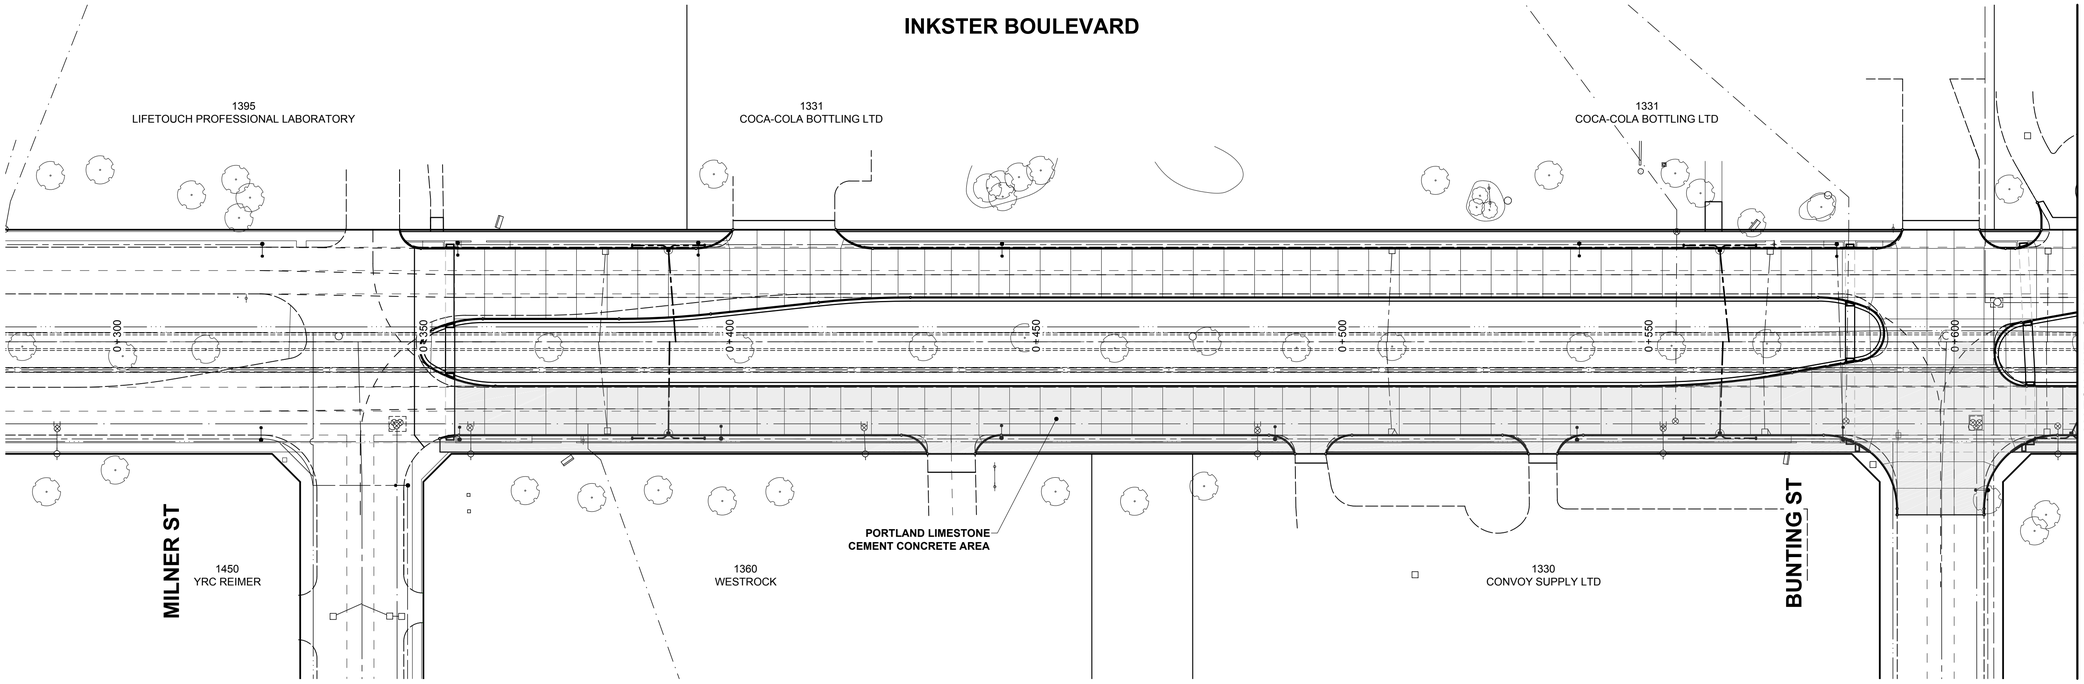

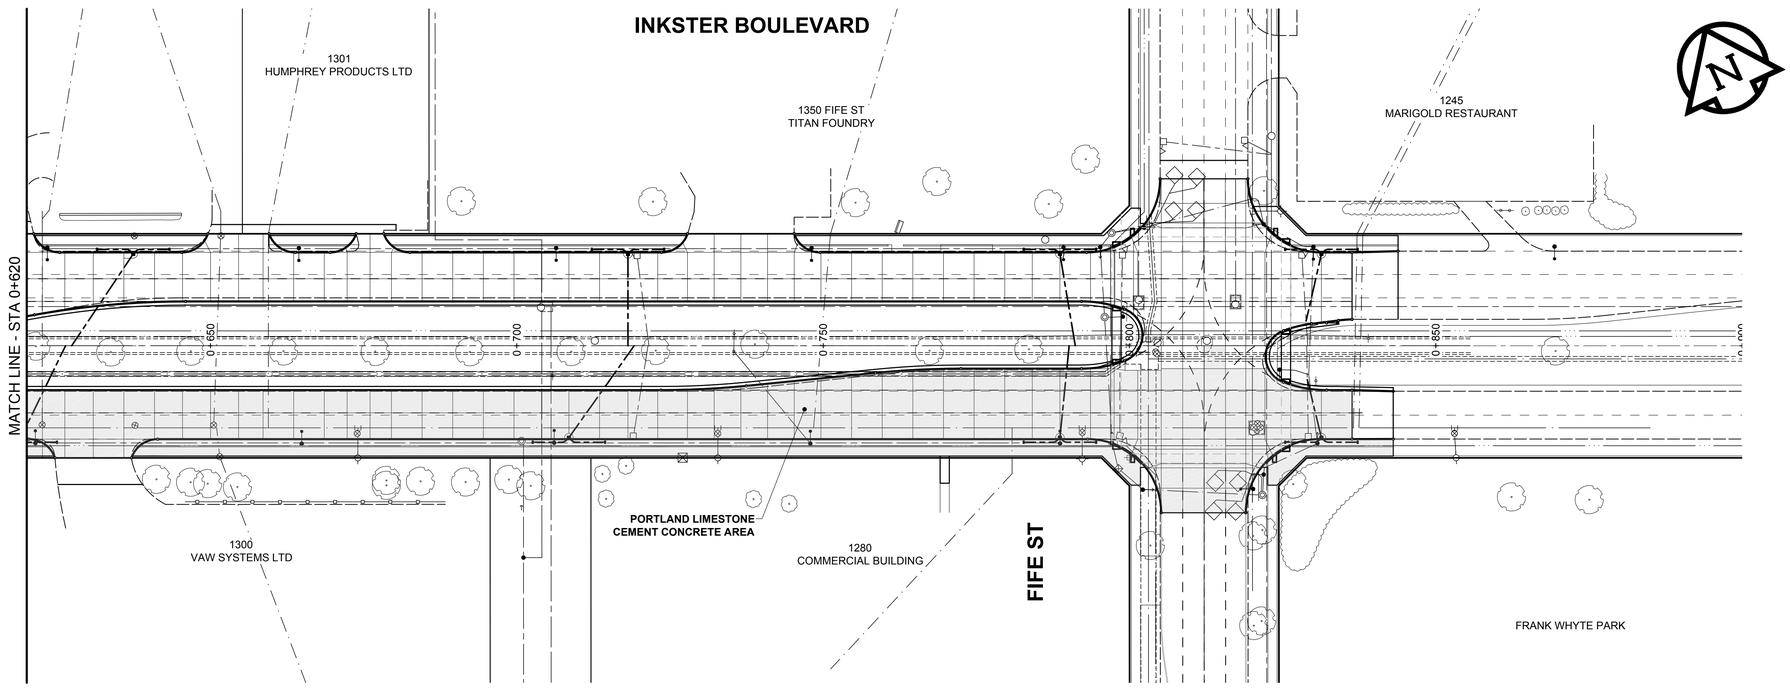

PLAN

SCALE: 1:500

0 5 10 20 30m

METRIC

WHOLE NUMBERS INDICATE MILLIMETRES
DECIMALIZED NUMBERS INDICATE METRES

EXISTING	LEGEND - PLAN	NEW	EXISTING	LEGEND - PLAN	NEW	EXISTING	LEGEND - PLAN	NEW
	GAS		○	MANHOLE	●		CONCRETE PAVEMENT	
GM	MTS HANDWELL/PEDESTAL		□	CATCH BASIN/CATCH PIT	■		CONC SIDEWALK/MEDIAN	
H	HYDRO HANDWELL/CABINET		△	CURB INLET WITH BOX	▲		ASPHALT PAVEMENT	
	CATV/FIBRE OPTIC			TREE			PAVING STONE	
	TRAFFIC SIGNALS/PIT		TH-12	TEST HOLE			GRAVEL	
	LAND DRAINAGE SEWER			PROPERTY LINE			RAMP CURB	
	SANITARY/COMBINED SEWER			SURVEY BAR			PLANING/REMOVAL	
	CB LEAD/SSP/DCP			FENCE				
	WATERMAIN			BOC/EDGE OF PAVEMENT				
	SUBDRAIN		33.000	ELEVATION	33.333			
	DITCH			TRAFFIC SIGN				

LOCATION APPROVED

UNDERGROUND STRUCTURES

SUPR, U/G STRUCTURES COMMITTEE — DATE

NOTE:

LOCATION OF UNDERGROUND STRUCTURES AS SHOWN ARE BASED ON THE BEST INFORMATION AVAILABLE BUT NO GUARANTEE IS GIVEN THAT ALL EXISTING UTILITIES ARE SHOWN OR THAT THE GIVEN LOCATIONS ARE EXACT. CONFIRMATION OF EXISTENCE AND EXACT LOCATION OF ALL SERVICES MUST BE OBTAINED FROM THE INDIVIDUAL UTILITIES BEFORE PROCEEDING WITH CONSTRUCTION.

BM 15-005 — N.E. Cor. Inkster Blvd. & Sheppard St., Tblt. in W. Conc. foundation No. 1465 Inkster Blvd., 3.5 m N. & 0.3 m below Conc. block wall of S.W. Cor. of Bldg. (Near gas service to Bldg.)

ELEV 232.043 m

No.	REVISIONS	YY/MM/DD	BY
C	ISSUED FOR TENDER	19/02/13	GFC
B	RE-ISSUED FOR CLIENT REVIEW	18/12/17	GFC
A	ISSUED FOR CLIENT REVIEW	18/11/15	GFC

MORRISON HERSHFIELD

DESIGNED BY	GFC	CHECKED BY	WRJ
DRAWN BY	KMB	APPROVED BY	BWB
HOR SCALE	1:500	RELEASED FOR CONSTRUCTION	
VERT SCALE			
DATE	17/MM/DD	DATE	

PROFESSIONAL'S SEAL

PRELIMINARY DRAWING

NOT TO BE USED FOR CONSTRUCTION

CONSULTANT FILE NAME

1801558-Inkster-PL-05.dwg

ENGINEERS GEOSCIENTISTS MANITOBA
Certificate of Authorization
MORRISON HERSHFIELD
No. 1736

TENDER No. 1017-2018

Winnipeg

THE CITY OF WINNIPEG
PUBLIC WORKS DEPARTMENT
ENGINEERING DIVISION

2019 REGIONAL STREET RENEWAL PROGRAM
INKSTER BOULEVARD RECONSTRUCTION
MILNER STREET TO FIFE STREET

PORTLAND LIMESTONE CEMENT CONCRETE AREAS
MILNER ST TO FIFE ST

CITY DRAWING NUMBER: N/A

SHEET 12 OF 15

DRAWING NUMBER: 12

P:\2018\180155800-2019 Regional Street Renewal Prog\a\09_CAD\07_Sheets\1801558-Inkster-PL-05.dwg Last Saved: 2/12/2019 9:27 AM by kbeirard Plotted: 2/12/2019 1:55 PM by Kevin Berard