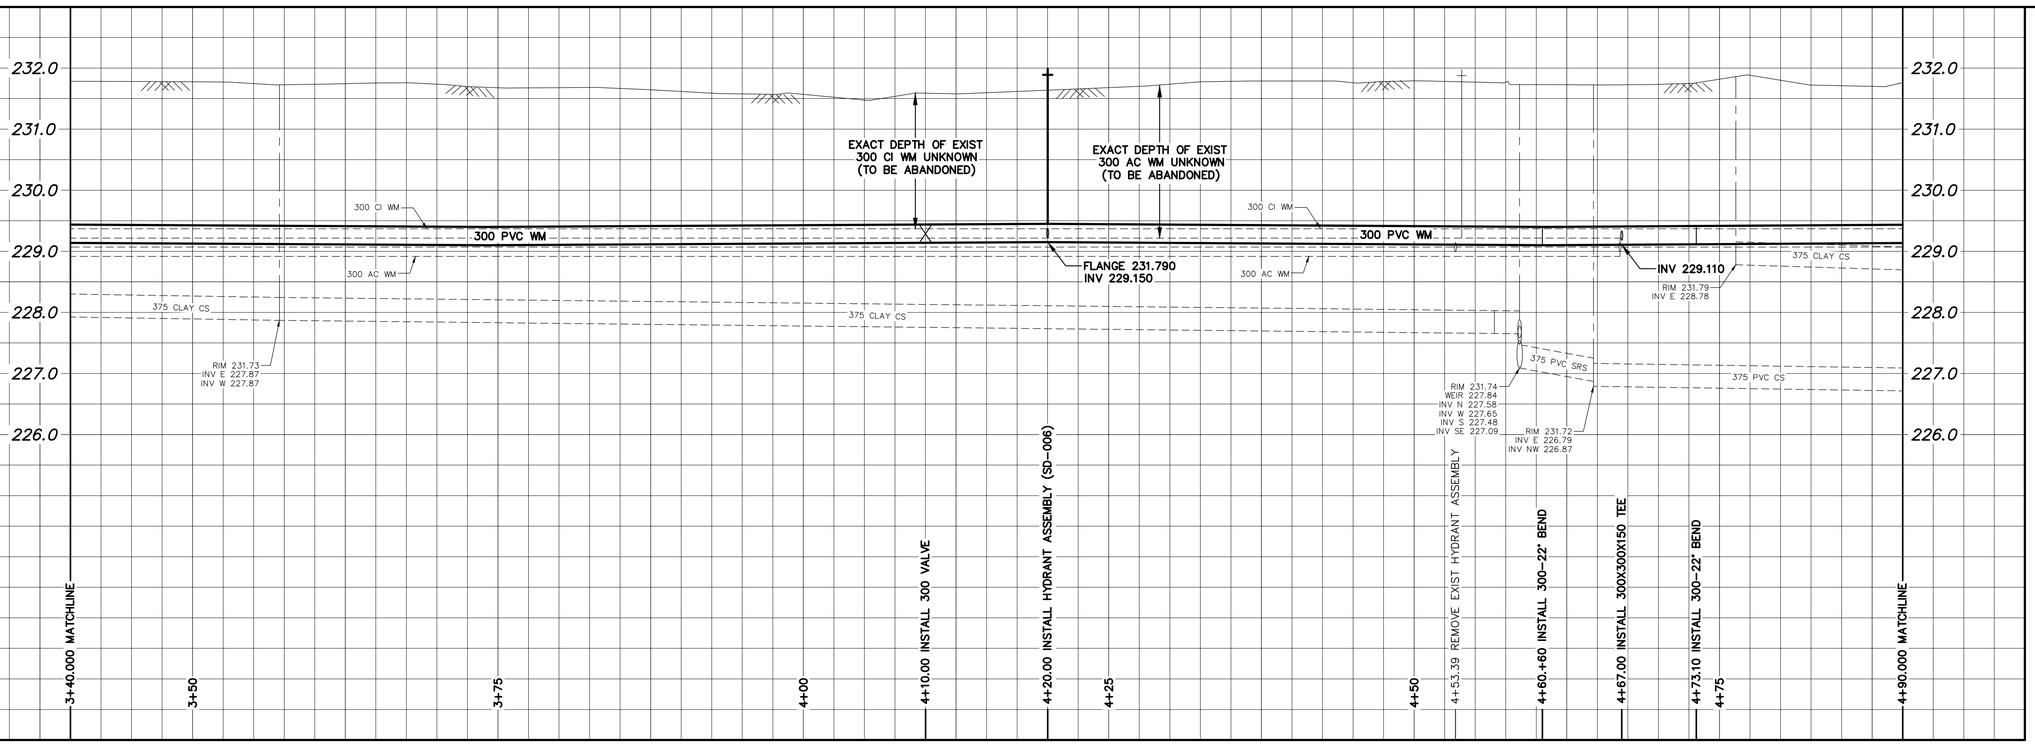

NOTE: CHAINAGES SHOWN ARE ALONG S. ℄ OF HIGGINS AVENUE

HIGGINS AVENUE

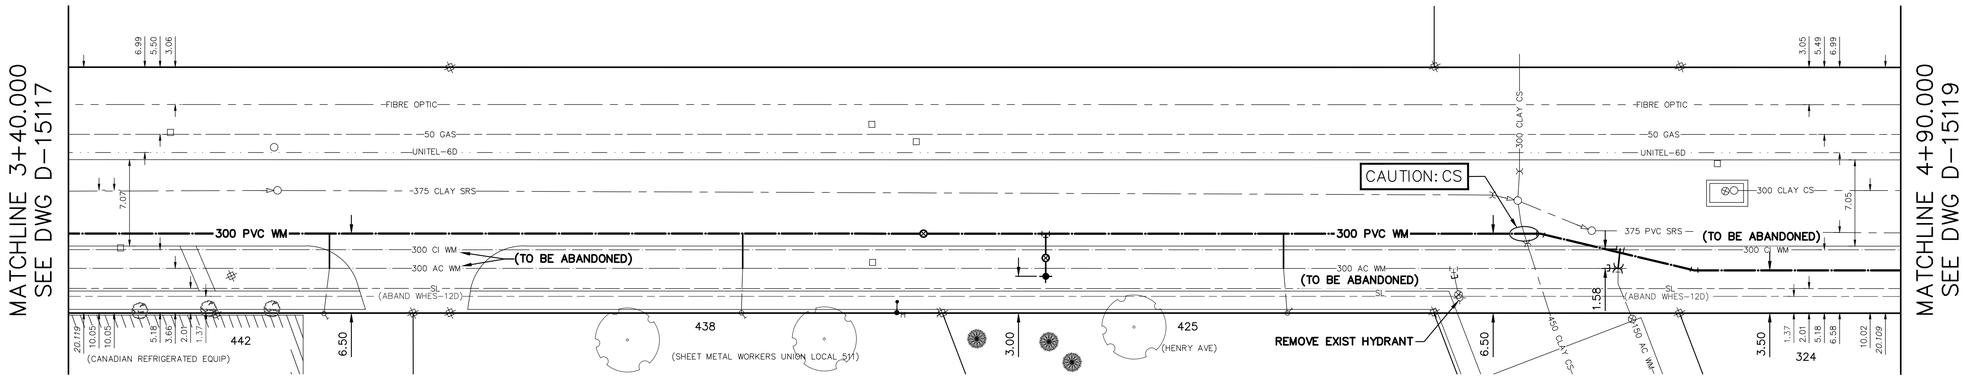

WATER SERVICE INFORMATION

ADDRESS	SIZE (mm) MATERIAL (STREET)	SIZE (mm) MATERIAL (PROP.)	SHORT & LONG MEASUREMENT	CORP. LOCATION	REMARKS
442 HIGGINS AVE COMMERCIAL	25 CU	25 CU	1.69 EEL HSE 261.379 EEL HENRY AVE	0.5 E OF S/C	RECONNECT SERVICE –
438 HIGGINS AVE COMMERCIAL	25 CU	25 CU	12.26 EWL HSE 282.472 EEL HENRY AVE	0.5 E OF S/C	RECONNECT SERVICE –
425 HENRY AVE RESIDENTIAL	20 CU	20 CU	7.54 EWL HSE 339.777 EEL HENRY AVE	0.3 W OF S/C	RECONNECT SERVICE –

* SERVICES TO BE RENEWED TO P. ALL OTHERS TO BE RECONNECTED

FOR INDEX SEE D-15116

NOTE: ALL VALVES TO BE INSTALLED COUNTERCLOCKWISE TO CLOSE

METRIC
WHOLE NUMBERS INDICATE MILLIMETRES
DECIMALIZED NUMBERS INDICATE METRES

0.0 5.0 10.0 15.0 20.0 25.0

WARNING

IF POWER EQUIPMENT OR EXPLOSIVES ARE TO BE USED FOR EXCAVATION ON THIS PROJECT THE CONTRACTOR MUST:

1) NOTIFY THE GAS COMPANY OF THE PROPOSED LOCATION OF EXCAVATION.

2) TAKE PRECAUTION TO AVOID DAMAGE TO GAS COMPANY INSTALLATIONS.

SEE PROVINCIAL REGULATION 210/72 FOR DETAILS

LOCATION APPROVED
UNDERGROUND STRUCTURES

SUPV. U/G STRUCTURES COMMITTEE _____ DATE _____

NOTE:
LOCATION OF UNDERGROUND STRUCTURES AS SHOWN ARE BASED ON THE BEST INFORMATION AVAILABLE BUT NO GUARANTEE IS GIVEN THAT ALL EXISTING UTILITIES ARE SHOWN OR THAT THE GIVEN LOCATIONS ARE EXACT. CONFIRMATION OF EXISTENCE AND EXACT LOCATION OF ALL SERVICES MUST BE OBTAINED FROM THE INDIVIDUAL UTILITIES BEFORE PROCEEDING WITH CONSTRUCTION.

B.M.
ELEV.

NO.	REVISIONS	DATE	BY

DESIGNED BY	MJK	CHECKED BY	SC
DRAWN BY	AJ	APPROVED BY	KZ
SCALE: HORIZONTAL	1:250	RELEASED FOR CONSTRUCTION	K.ZUREK
VERTICAL	1:50		
DATE	2018 05 10	DATE	2018 05 10

PLOT DATE: 2018 05 10

ENGINEER'S SEAL
ORIGINAL SIGNED BY S.R.J COURNOYER 18/05/10

CONSULTANT DRAWING NUMBER
–

BID OPPORTUNITY: 134-2018
CONTRACT NUMBER: 3

THE CITY OF WINNIPEG
WATER AND WASTE DEPARTMENT
ENGINEERING DIVISION

2018 WATER MAIN RENEWALS
CONTRACT 3

HIGGINS AVENUE
340 E OF HENRY AVENUE TO
164 W OF LIZZIE STREET

SHEET 4 OF 12

CITY DRAWING NUMBER
D-15118

FILE PATH: R:\DRAWINGS\WATER\RENEWAL\2018 RENEWALS\Water Main renewals\Contract 3\Contruction dwgs\
FILE NAME: HIGGINS.dwg