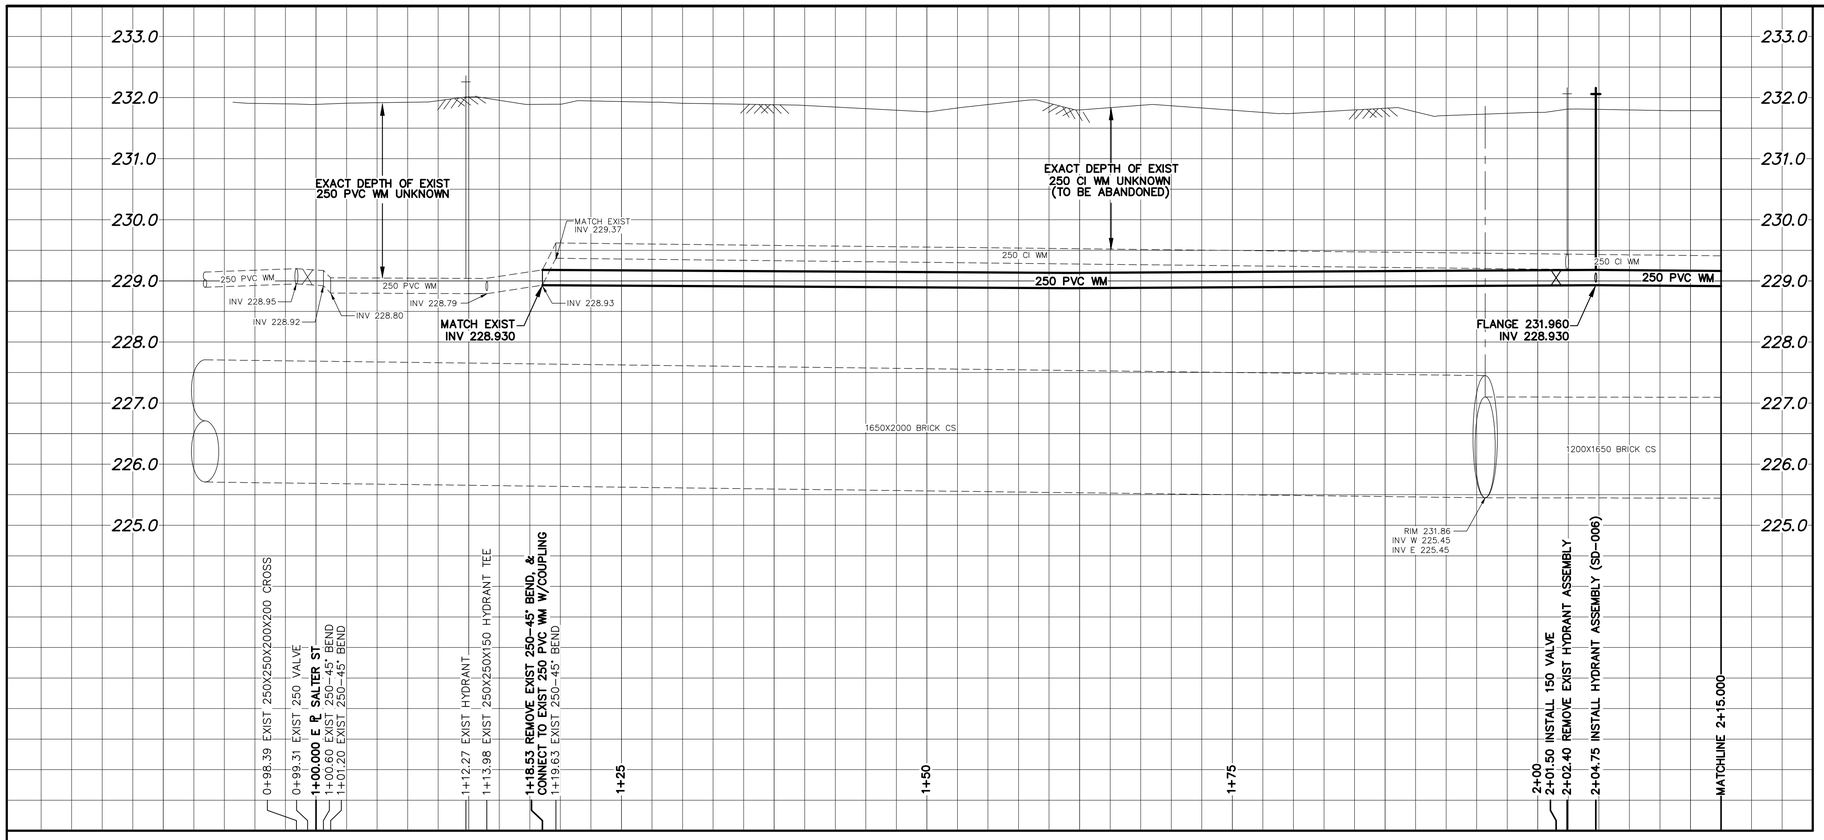

WATER SERVICE INFORMATION

ADDRESS	SIZE (mm) MATERIAL (STREET)	SIZE (mm) MATERIAL (PROP.)	SHORT & LONG MEASUREMENT	CORP. LOCATION	REMARKS
409 SELKIRK AVE RESIDENTIAL	25 CU	12 LEAD	6.50m WEL BLDG 7.000m EEL SALTER ST	0.5 E OF S/C	OUTSIDE LIMITS –
408 SELKIRK AVE COMMERCIAL	50 CU	50 CU	0.98m NWL BLDG 13.109m SSL SELKIRK AVE	0.2 S OF S/C	OUTSIDE LIMITS –
407 SELKIRK AVE RESIDENTIAL	25 CU	12 LEAD	2.80m EWL BLDG 16.400m EEL SALTER ST	0.1 W OF S/C	OUTSIDE LIMITS –
406 SELKIRK AVE COMMERCIAL	50 CU	50 CU	0.98m NWL BLDG 13.109m SSL SELKIRK AVE	0.2 S OF S/C	OUTSIDE LIMITS –
405 SELKIRK AVE COMMERCIAL	25 CU	25 CU	4.51m EWL BLDG 25.864m EEL SALTER ST	0.3 E S/C	RECONNECT SERVICE –
404 SELKIRK AVE COMMERCIAL	50 CU	50 CU	0.98m NWL BLDG 13.109m SSL SELKIRK AVE	0.2 S OF S/C	OUTSIDE LIMITS –
402 SELKIRK AVE COMMERCIAL	50 CU	50 CU	0.98m NWL BLDG 13.109m SSL SELKIRK AVE	0.2 S OF S/C	OUTSIDE LIMITS –
* 399 SELKIRK AVE COMMERCIAL	12 LEAD	12 LEAD	4.67m EWL BLDG 41.735m EEL SALTER ST	0.3 E S/C	RENEW TO ℄ W/20 CU –
* 394 SELKIRK AVE COMMERCIAL	20 LEAD	20 CU	6.41m WEL BLDG 46.070m EEL SALTER ST	2.1 E OF S/C	RENEW TO ℄ W/20 CU –
* 393 SELKIRK AVE COMMERCIAL	12 LEAD	12 LEAD	2.18m WEL BLDG 48.498 EEL SALTER ST	0.5 E S/C	RENEW TO ℄ W/20 CU SEPERATE SERVICES
* 393½ SELKIRK AVE COMMERCIAL	12 LEAD	12 LEAD	1.60m WEL BLDG 49.073 EEL SALTER ST	OPP S/C	RENEW TO ℄ W/20 CU SEPERATE SERVICES
389 SELKIRK AVE RESIDENTIAL	20 CU	20 CU	OPP EEL HSE 67.581m EEL SALTER ST	0.4 W OF S/C	RECONNECT SERVICE WYED ON PROP W/387
387 SELKIRK AVE RESIDENTIAL	20 CU	20 CU	OPP EWL HSE 67.581m EEL SALTER ST	1.3 E OF S/C	RECONNECT SERVICE WYED ON PROP W/389
386 SELKIRK AVE COMMERCIAL	20 CU	20 CU	4.40m EWL BLDG 74.787m EEL SALTER ST	1.4 E OF S/C	RECONNECT SERVICE –
* 384 SELKIRK AVE COMMERCIAL	16 LEAD	12 LEAD	2.32m EWL BLDG 82.677m EEL SALTER ST	0.4 W OF S/C	RENEW TO ℄ W/20 CU –
* 382 SELKIRK AVE COMMERCIAL	16 LEAD	12 LEAD	1.82m EWL BLDG 82.296m EEL SALTER ST	OPP S/C	RENEW TO ℄ W/20 CU –
380 SELKIRK AVE COMMERCIAL	12 LEAD	20 CU	OPP WL BLDG 93.574m EEL SALTER ST	3.7 W OF S/C	RECONNECT SERVICE –
* 377 SELKIRK AVE RESIDENTIAL	16 LEAD	12 LEAD	2.42m EEL HSE 87.191m WWL AIKINS ST	0.4 E OF S/C	RENEW TO ℄ W/20 CU –
376 SELKIRK AVE COMMERCIAL	20 CU	20 CU	3.34m WEL BLDG 73.765m WWL AIKINS ST	OPP S/C	RENEW TO ℄ W/20 CU –

* SERVICES TO BE RENEWED TO ℄. ALL OTHERS TO BE RECONNECTED

NOTE: CHAINAGES SHOWN ARE ALONG N. ℄ OF SELKIRK AVENUE

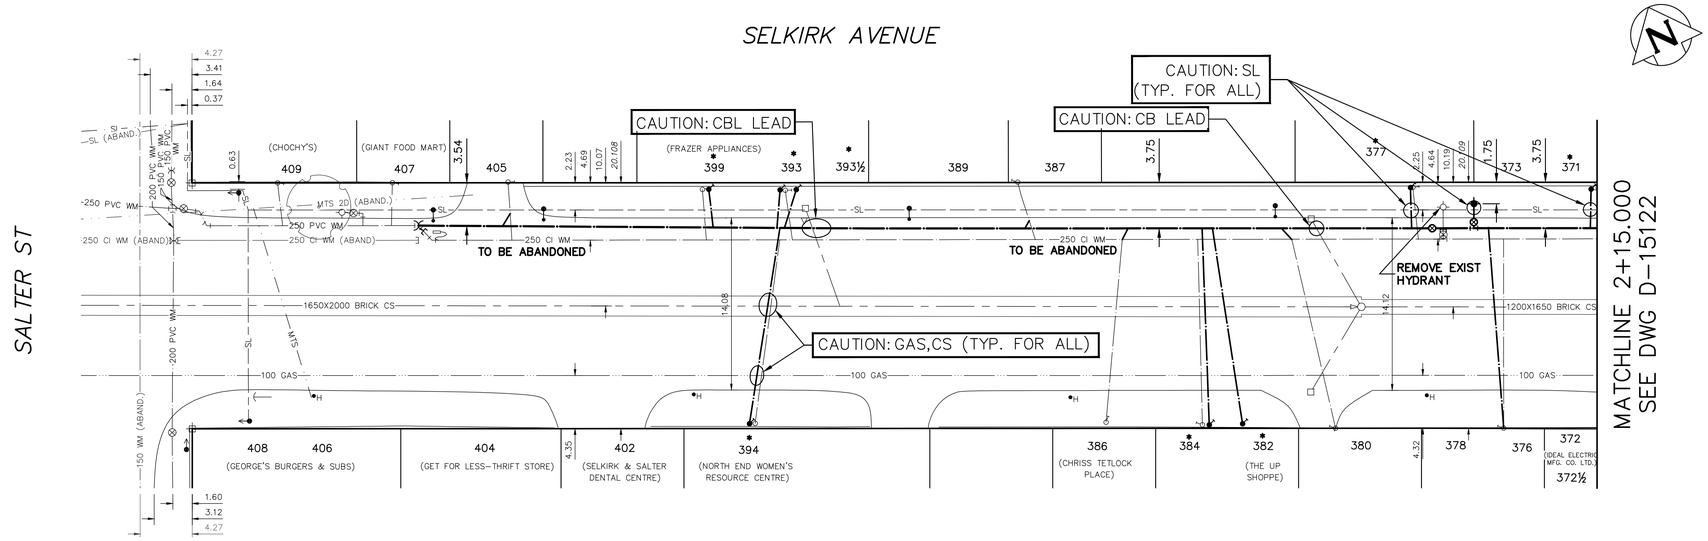

FOR INDEX SEE D-15116

NOTE: ALL VALVES TO BE INSTALLED COUNTERCLOCKWISE TO CLOSE

METRIC
WHOLE NUMBERS INDICATE MILLIMETRES
DECIMALIZED NUMBERS INDICATE METRES

0.0 5.0 10.0 15.0 20.0 25.0

WARNING

IF POWER EQUIPMENT OR EXPLOSIVES ARE TO BE USED FOR EXCAVATION ON THIS PROJECT THE CONTRACTOR MUST:

1) NOTIFY THE GAS COMPANY OF THE PROPOSED LOCATION OF EXCAVATION.

2) TAKE PRECAUTION TO AVOID DAMAGE TO GAS COMPANY INSTALLATIONS.

SEE PROVINCIAL REGULATION 210/72 FOR DETAILS

LOCATION APPROVED
UNDERGROUND STRUCTURES

SUPV. U/G STRUCTURES COMMITTEE — DATE

NOTE:
LOCATION OF UNDERGROUND STRUCTURES AS SHOWN ARE BASED ON THE BEST INFORMATION AVAILABLE BUT NO GUARANTEE IS GIVEN THAT ALL EXISTING UTILITIES ARE SHOWN OR THAT THE GIVEN LOCATIONS ARE EXACT. CONFIRMATION OF EXISTENCE AND EXACT LOCATION OF ALL SERVICES MUST BE OBTAINED FROM THE INDIVIDUAL UTILITIES BEFORE PROCEEDING WITH CONSTRUCTION.

B.M. ELEV.

NO.	REVISIONS	DATE	BY

DESIGNED BY	MJK	CHECKED BY	SC
DRAWN BY	BL	APPROVED BY	KZ
SCALE: HORIZONTAL	1:250	RELEASED FOR CONSTRUCTION	K.ZUREK
VERTICAL	1:50		
DATE	2018 05 10	DATE	2018 05 10

PLOT DATE: 2018 05 10

ENGINEER'S SEAL
ORIGINAL SIGNED BY S.R.J. COURNOYER 18/05/10

CONSULTANT DRAWING NUMBER
–

BID OPPORTUNITY: 134-2018
CONTRACT NUMBER: 3

Winnipeg

THE CITY OF WINNIPEG
WATER AND WASTE DEPARTMENT
ENGINEERING DIVISION

2018 WATER MAIN RENEWALS
CONTRACT 3

SELKIRK AVENUE
SALTER STREET TO
115 E OF SALTER STREET

SHEET 7 OF 12

CITY DRAWING NUMBER
D-15121

FILE PATH: R:\DRAWINGS\WATER\RENEWAL\2018 RENEWALS\Water Main renewals\Contract 3\Contruction dwgs\
FILE NAME: SELKIRK.dwg