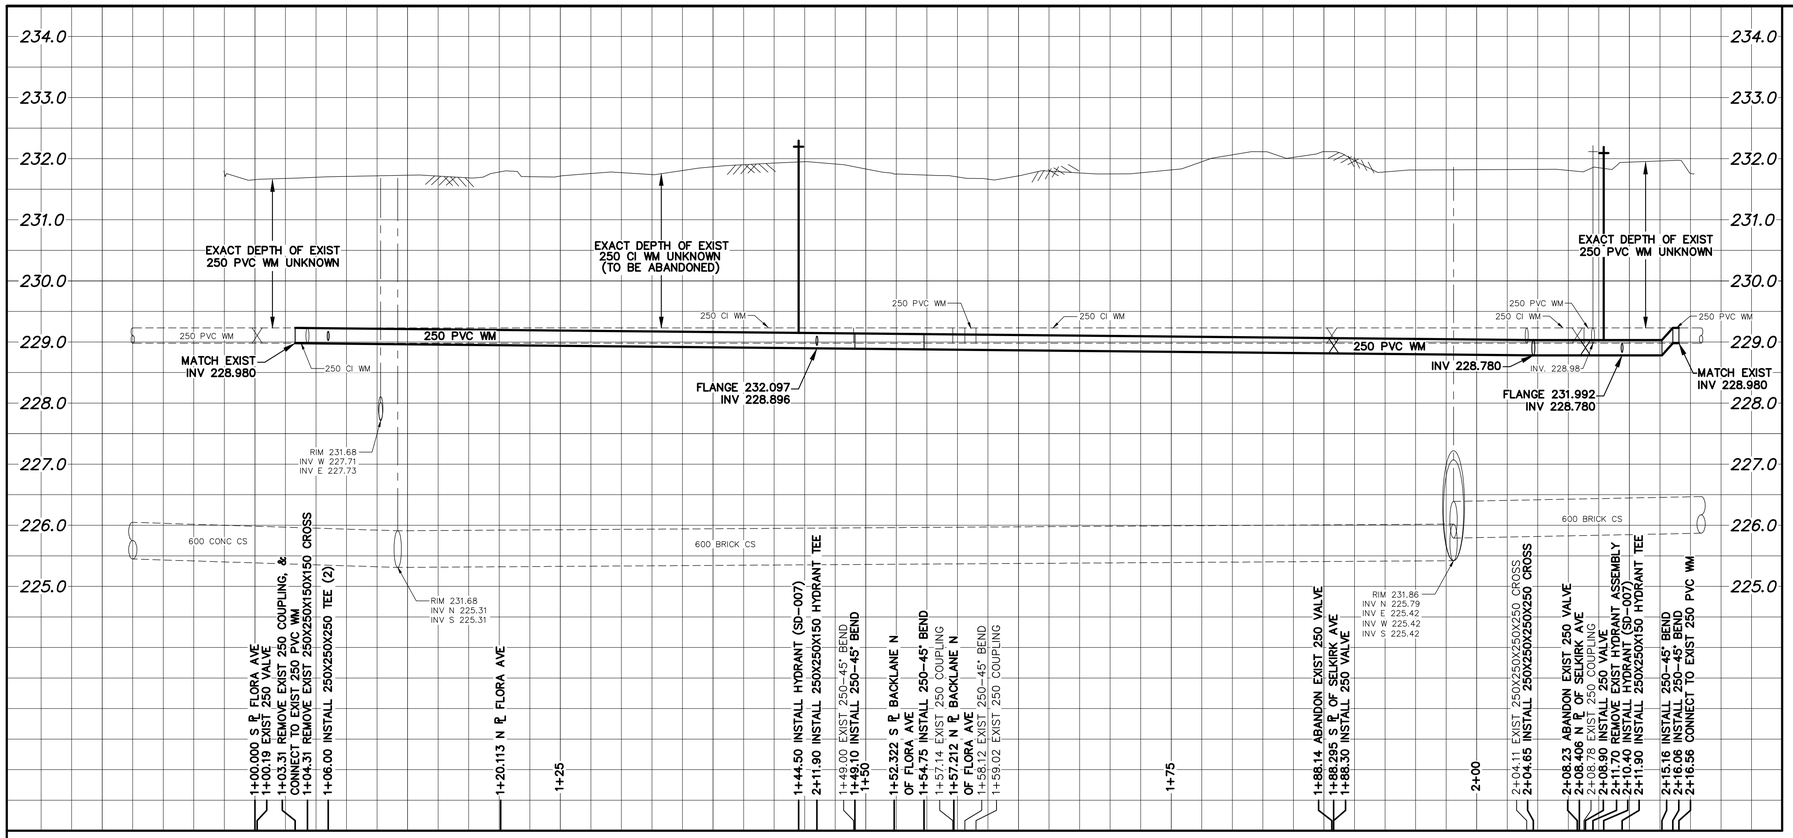

WATER SERVICE INFORMATION

ADDRESS	SIZE (mm) MATERIAL (STREET)	SIZE (mm) MATERIAL (PROP.)	SHORT & LONG MEASUREMENT	CORP. LOCATION	REMARKS
348 FLORA AVE	20	20	4.25m EWL HSE	OPP S/C	OUTSIDE LIMITS
RESIDENTIAL	CU	CU	7.010m EEL AIKINS ST		–
349 FLORA AVE	20	20	7.68m EWL HSE	OPP S/C	OUTSIDE LIMITS
RESIDENTIAL	CU	CU	8.840m EEL AIKINS ST		–
358 FLORA AVE	100	100	9.94m NSL BLDG	OPP S/C	OUTSIDE LIMITS
COMMERCIAL	–	–	20.186m SSL FLORA AVE		–
122 AIKINS ST	20	12	0.81m EWL HSE	0.7 W OF S/C	OUTSIDE LIMITS
RESIDENTIAL	CU	LEAD	12.980m WEL AIKINS ST		–
* 130 AIKINS ST	20	20	6.05m NSL HSE	OPP S/C	RENEW TO ℞ W/20 CU
RESIDENTIAL	CU	CU	32.233m NNL FLORA AVE		–
150 AIKINS ST	20	20	6.87m NSL HSE	1.2 S OF S/C	OUTSIDE LIMITS
RESIDENTIAL	CU	CU	14.324 NNL SELKIRK AVE		–
354 SELKIRK AVE	20	20	11.89m SNL BLDG	OPP S/C	RECONNECT SERVICE
COMMERCIAL	CU	CU	11.887m SSL SELKIRK AVE		–
341 SELKIRK AVE	50	50	9.43m SNL BLDG	OPP S/C	OUTSIDE LIMITS
RESIDENTIAL	CU	CU	15.239 SSL PRITCHARD AVE		–
346 SELKIRK AVE	20	20	7.01m SNL HSE	OPP S/C	RECONNECT SERVICE
RESIDENTIAL	CU	CU	7.014m SSL SELKIRK AVE		–

* SERVICES TO BE RENEWED TO ℞. ALL OTHERS TO BE RECONNECTED

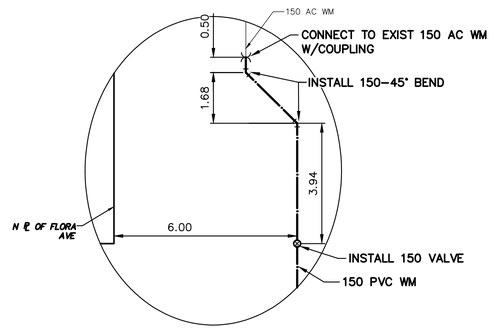

DETAIL "A"
SCALE N.T.S.

NOTE: CHAINAGES SHOWN ARE ALONG E. ℞ OF AIKINS STREET

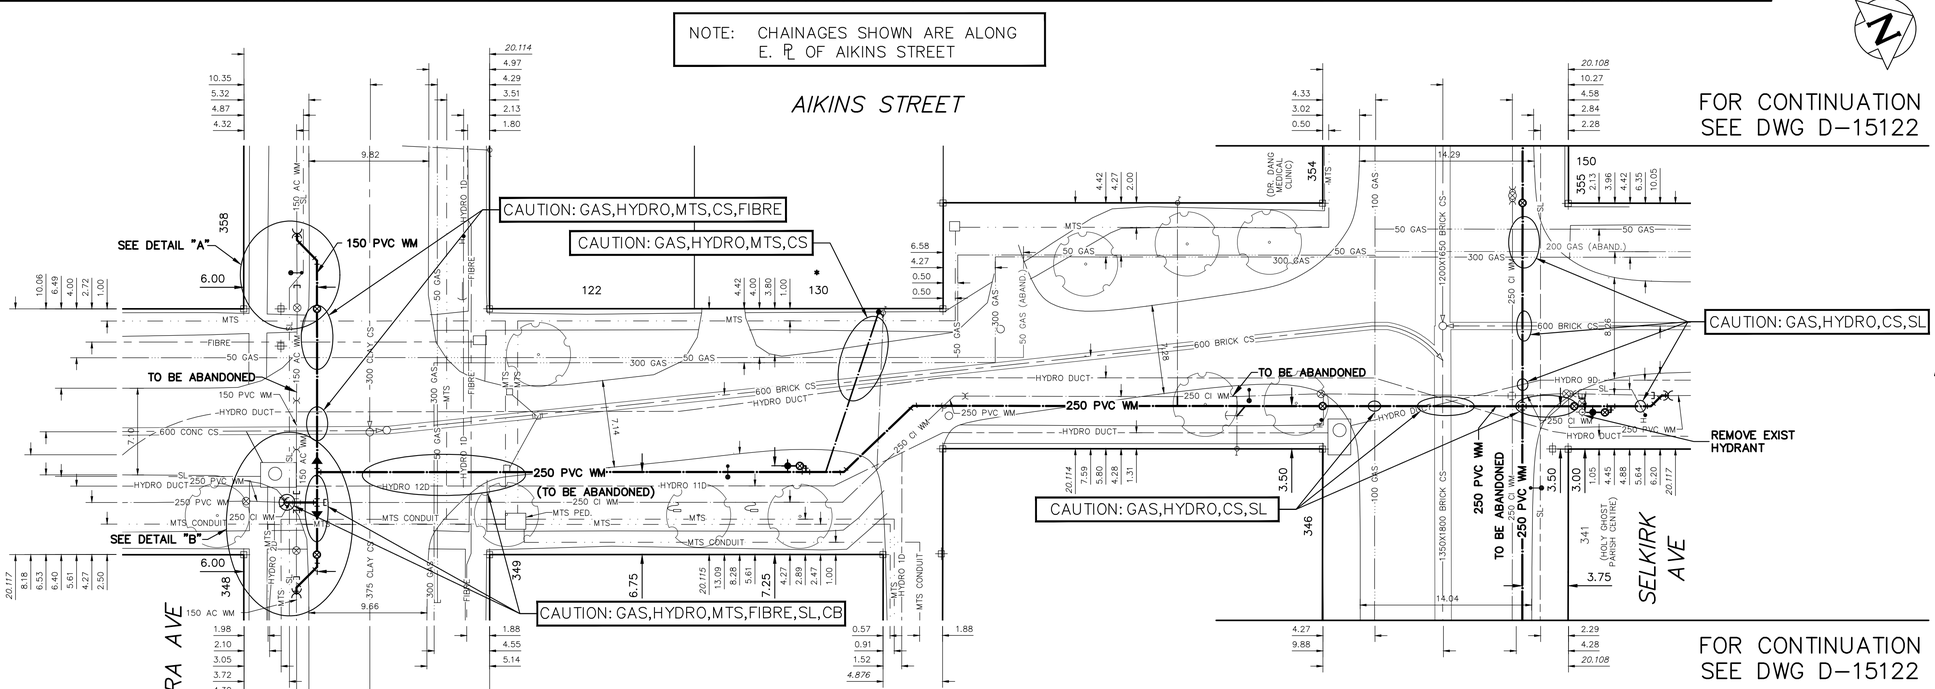

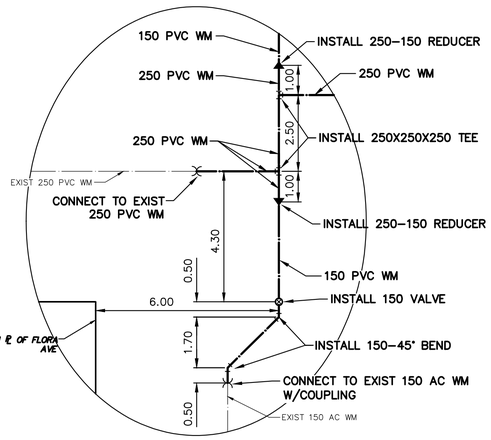

DETAIL "B"
SCALE N.T.S.

FOR INDEX SEE D-15116

NOTE: ALL VALVES TO BE INSTALLED COUNTERCLOCKWISE TO CLOSE

METRIC
WHOLE NUMBERS INDICATE MILLIMETRES
DECIMALIZED NUMBERS INDICATE METRES

0.0 5.0 10.0 15.0 20.0 25.0

WARNING

IF POWER EQUIPMENT OR EXPLOSIVES ARE TO BE USED FOR EXCAVATION ON THIS PROJECT THE CONTRACTOR MUST:

1) NOTIFY THE GAS COMPANY OF THE PROPOSED LOCATION OF EXCAVATION.

2) TAKE PRECAUTION TO AVOID DAMAGE TO GAS COMPANY INSTALLATIONS.

SEE PROVINCIAL REGULATION 210/72 FOR DETAILS

LOCATION APPROVED
UNDERGROUND STRUCTURES

SUPV. U/G STRUCTURES COMMITTEE — DATE

NOTE:

LOCATION OF UNDERGROUND STRUCTURES AS SHOWN ARE BASED ON THE BEST INFORMATION AVAILABLE BUT NO GUARANTEE IS GIVEN THAT ALL EXISTING UTILITIES ARE SHOWN OR THAT THE GIVEN LOCATIONS ARE EXACT. CONFIRMATION OF EXISTENCE AND EXACT LOCATION OF ALL SERVICES MUST BE OBTAINED FROM THE INDIVIDUAL UTILITIES BEFORE PROCEEDING WITH CONSTRUCTION.

B.M.
ELEV.

NO.	REVISIONS	DATE	BY

DESIGNED BY	MJK	CHECKED BY	SC
DRAWN BY	BL	APPROVED BY	KZ
SCALE: HORIZONTAL	1:250	RELEASED FOR CONSTRUCTION	K.ZUREK
VERTICAL	1:50		
DATE	2018 05 10	DATE	2018 05 10

PLOT DATE: 2018 05 10

ENGINEER'S SEAL

ORIGINAL SIGNED BY S.R.J COURNOYER 18/05/10

CONSULTANT DRAWING NUMBER

–

BID OPPORTUNITY: 134-2018
CONTRACT NUMBER: 3

Winnipeg

THE CITY OF WINNIPEG
WATER AND WASTE DEPARTMENT
ENGINEERING DIVISION

2018 WATER MAIN RENEWALS
CONTRACT 3

AIKINS STREET
FLORA AVENUE TO SELKIRK AVENUE

SHEET 12 OF 12

CITY DRAWING NUMBER

D-15126

FILE PATH: R:\DRAWINGS\WATER\RENEWAL\2018 RENEWALS\Water Main renewals\Contract 3\Contruction dwgs\
FILE NAME: SELKIRK.dwg