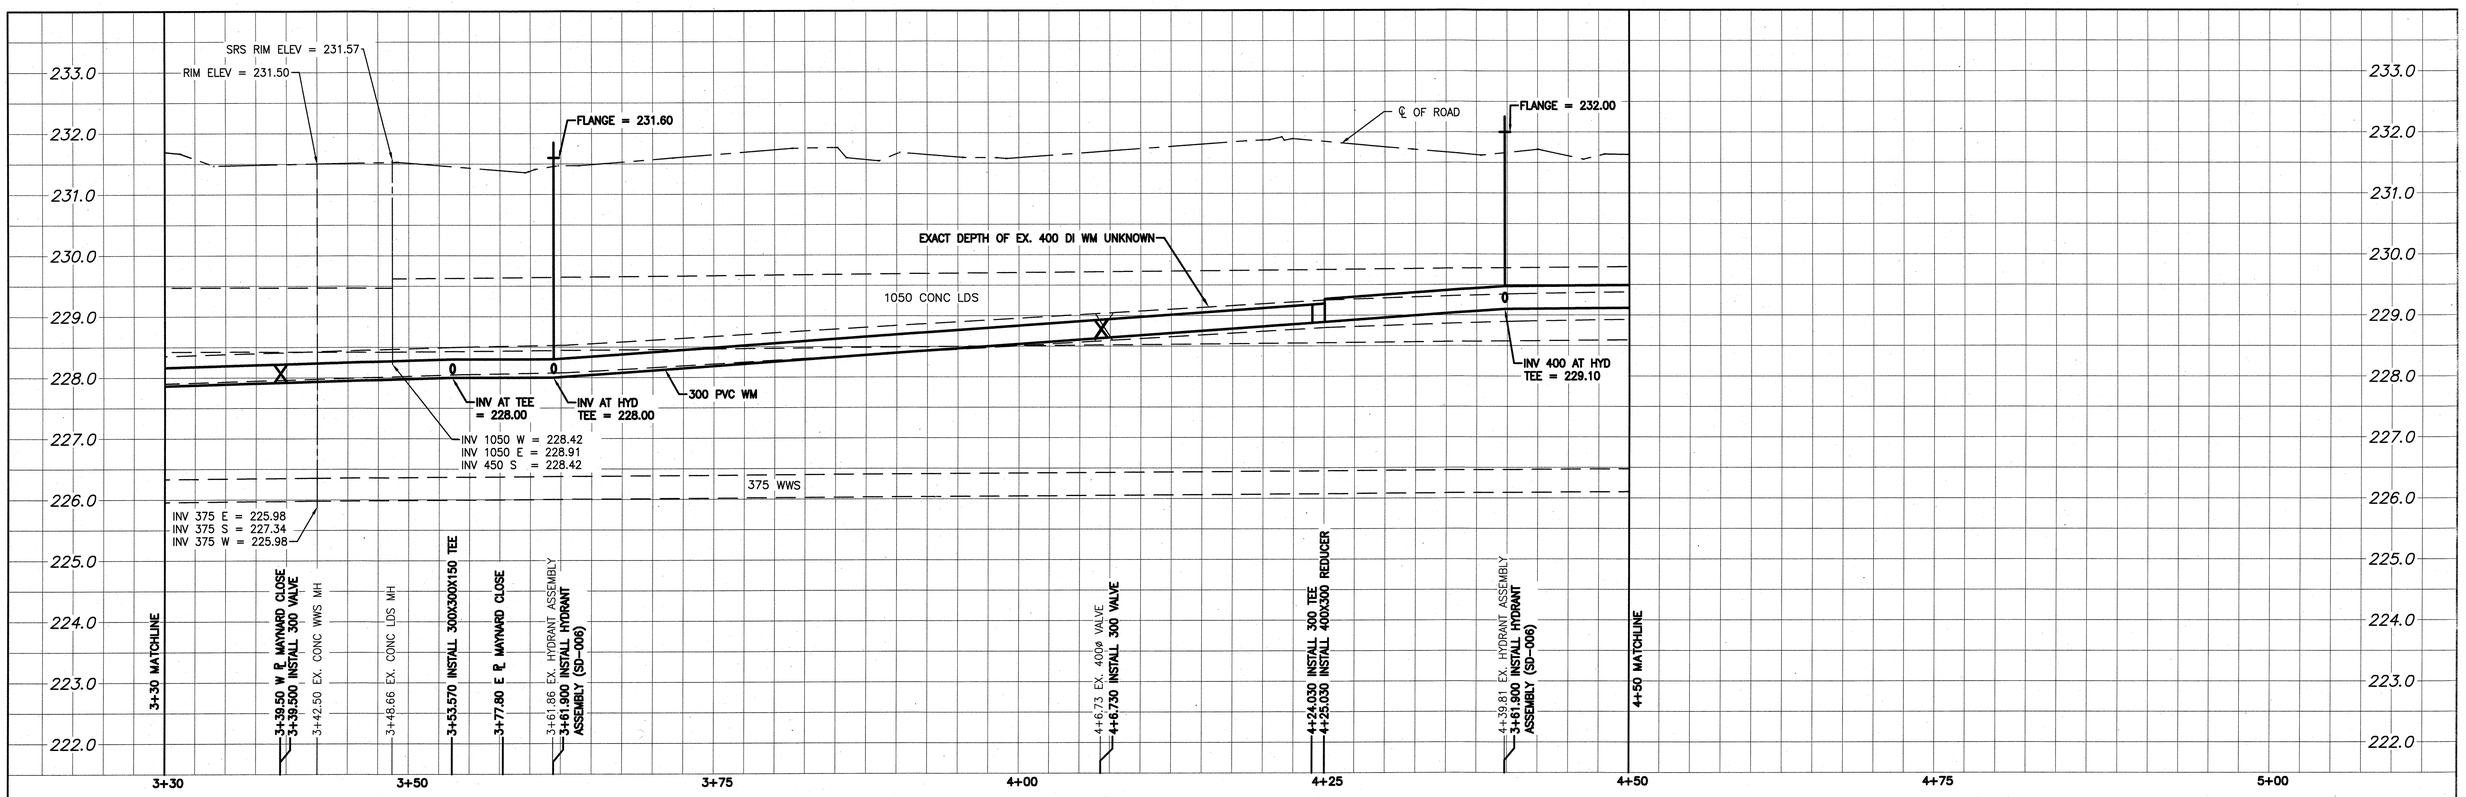

NOTE: CHAINAGES SHOWN ARE ALONG ℄ OF JEFFERSON AVENUE

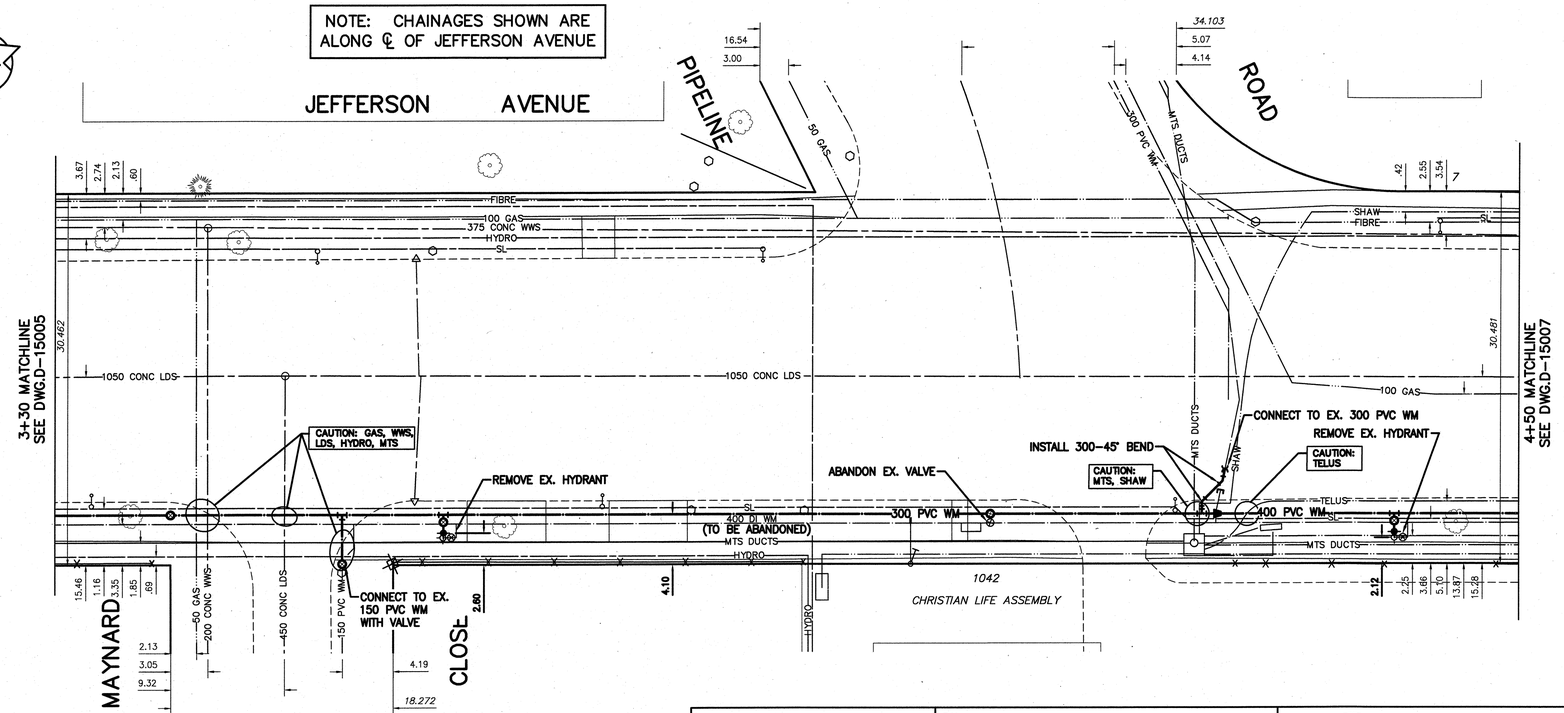

WATER SERVICE TABLE

ADDRESS	PIPE SIZE & MATERIAL (STREET)	PIPE SIZE & MATERIAL (PROP.)	SHORT & LONG MEASUREMENT	CORP. LOCATION	REMARKS
1042 JEFFERSON AVE	–	–	3.05 E W/L BLDG	–	RECONNECT SERVICE
COMMERCIAL	–	–	–		
7/9 PIPELINE	–	38	57.6 NSL BUILDING	1.50 N S/C	OUTSIDE LIMITS
RESIDENTIAL	–	COPPER	22.7 NNL JEFFERSON		

NOTE: VALVES TO BE INSTALLED CLOCKWISE TO CLOSE

METRIC
WHOLE NUMBERS INDICATE MILLIMETRES
DECIMALIZED NUMBERS INDICATE METRES

0.0 5.0 10.0 15.0 20.0 25.0

ENGINEERS GEOSCIENTISTS MANITOBA
Certificate of Authorization
Stantec Consulting Ltd.
No. 1301

LOCATION APPROVED
UNDERGROUND STRUCTURES

SUPV. U/G STRUCTURES COMMITTEE — DATE

NOTE:
LOCATION OF UNDERGROUND STRUCTURES AS SHOWN ARE BASED ON THE BEST INFORMATION AVAILABLE BUT NO GUARANTEE IS GIVEN THAT ALL EXISTING UTILITIES ARE SHOWN OR THAT THE GIVEN LOCATIONS ARE EXACT. CONFIRMATION OF EXISTENCE AND EXACT LOCATION OF ALL SERVICES MUST BE OBTAINED FROM THE INDIVIDUAL UTILITIES BEFORE PROCEEDING WITH CONSTRUCTION.

B.M. 14-6 S.W. Cor. McPhillips St. & Stardust Ave., Tbll. in N. Conc. foundation No. 2100 McPhillips St., 3 m E. & 0.1 m below brick of N.W. Cor. of Bldg.
ELEV. 232.126 m

NO.	REVISIONS	DATE	BY
01	ISSUED FOR TENDER	2018.03.21	RS

Stantec

DESIGNED BY	RS	CHECKED BY	WB
DRAWN BY	SG	APPROVED BY	RS
SCALE: HORIZONTAL	1:250	RELEASED FOR CONSTRUCTION	
VERTICAL	1:50		
DATE	2018 02 06	DATE	2018/03/16

PLOT DATE: 2018 03 16

ENGINEER'S SEAL
PROVINCE OF MANITOBA
MARCH 16/18
R.M. SHERLOCK
MEMBER 24045
REGISTERED PROFESSIONAL ENGINEER

CONSULTANT DRAWING NUMBER
C-205

Winnipeg

THE CITY OF WINNIPEG
WATER AND WASTE DEPARTMENT
ENGINEERING DIVISION

2018 WATERMAIN RENEWALS
CONTRACT 4
JEFFERSON AVENUE
57.5 EEL MABERLEY ROAD TO
27.8 EEL MAYNARD CLOSE

SHEET 7 OF 11
CITY DRAWING NUMBER
D-15006

BID OPPORTUNITY: 351-2017
CONTRACT NUMBER: 10

FILE PATH: V:\1112\active\111217550\0300_drawing\0302_sheet_files\02_civil\
FILE NAME: 17550c-201.dwg