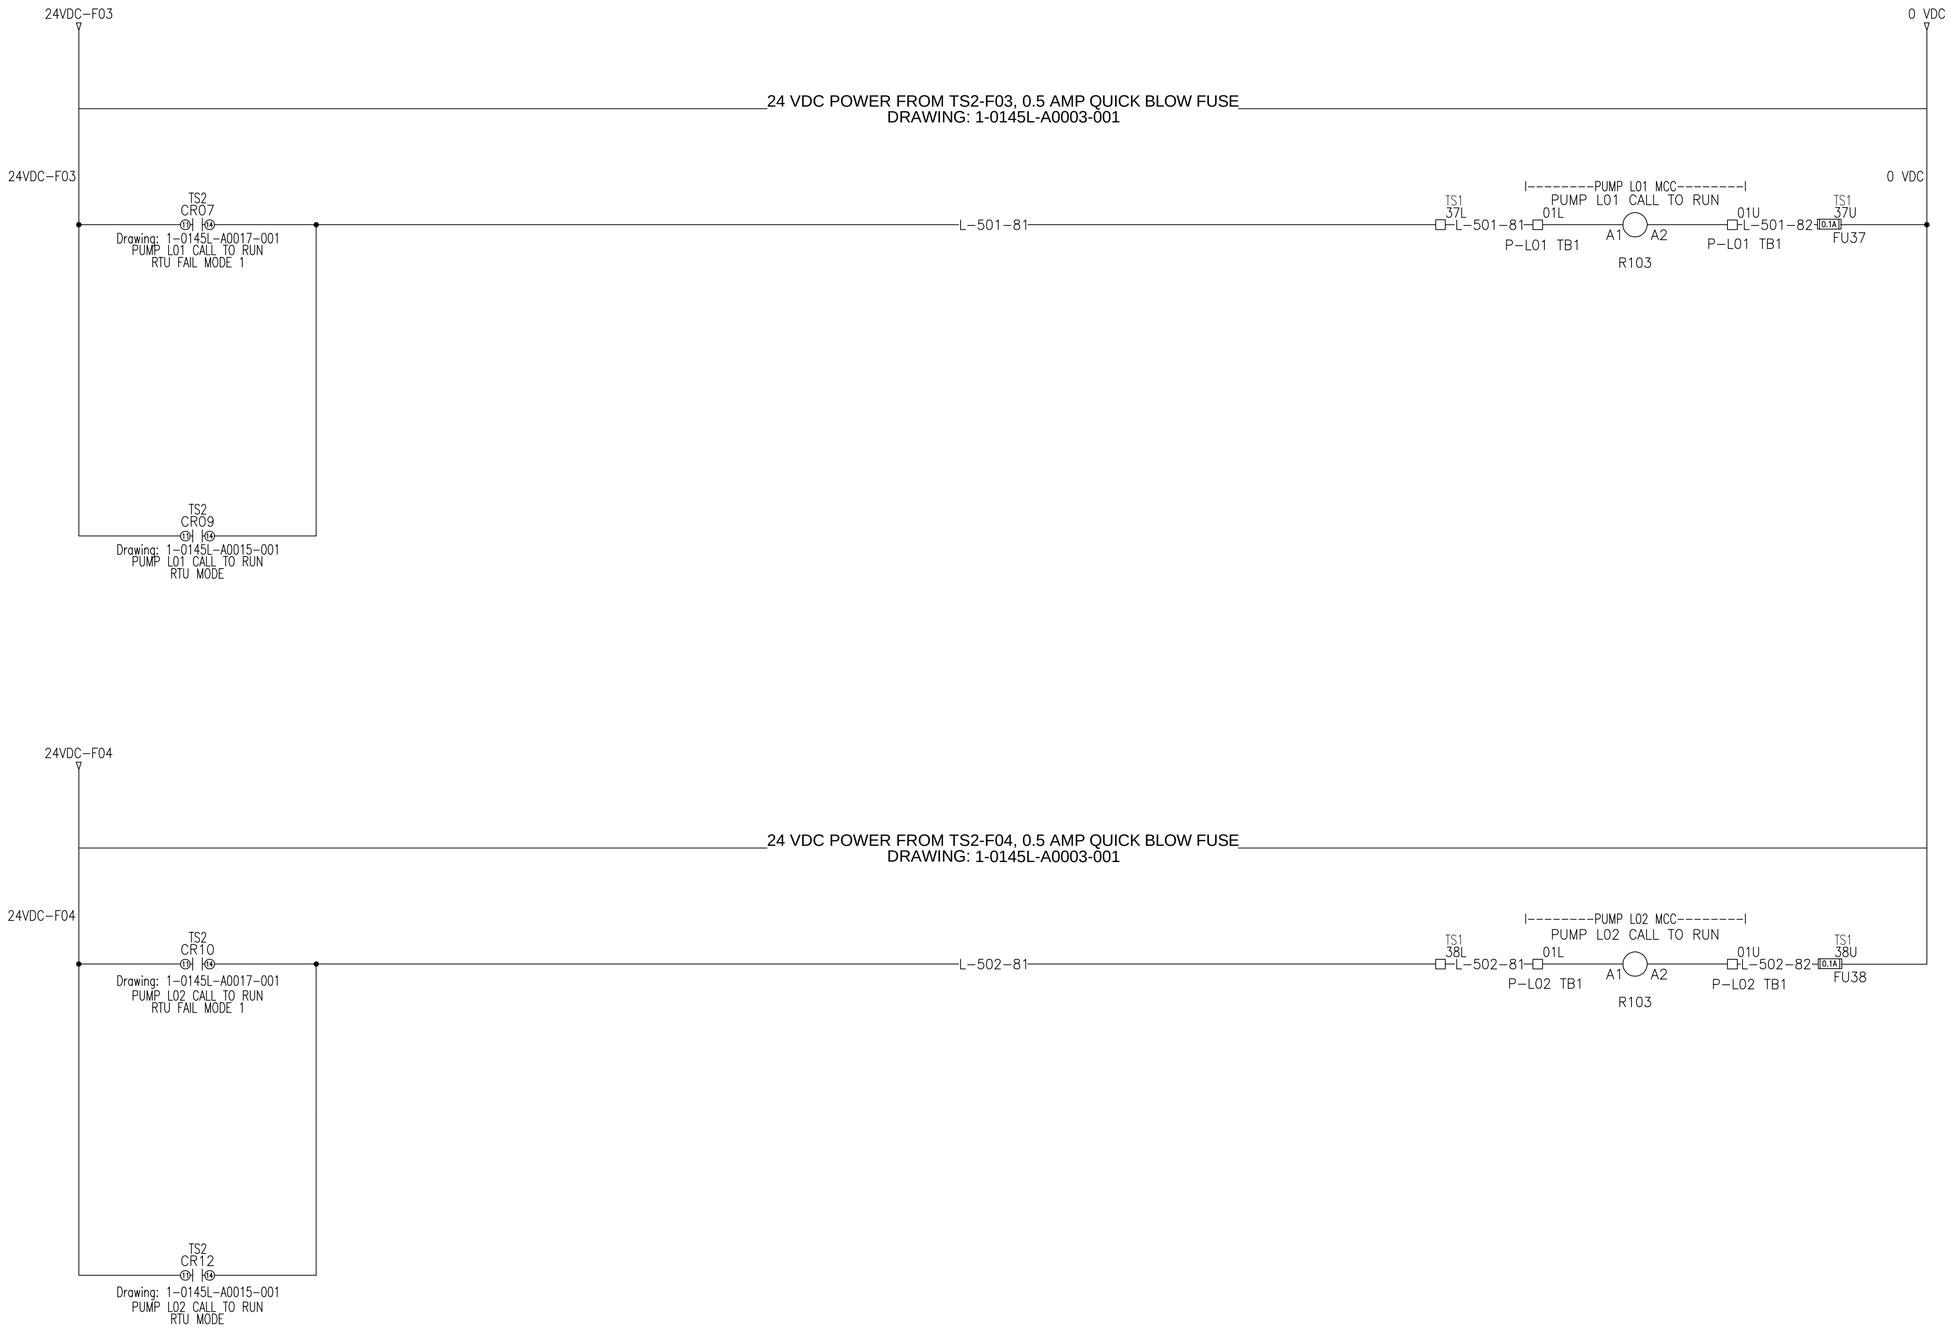

29 June 2018

163523–04–5.dwg

NOT FOR CONSTRUCTION

APEGM
Certificate of Authorization
Dillon Consulting Limited (MB)
No. 1789 Date: 06/29/18

NO.	REVISIONS	DATE	BY
0	ISSUED FOR TENDER	06/29/18	BLM

DILLON CONSULTING

DESIGNED BY	BKB	CHECKED BY	BLM
DRAWN BY	SCK	APPROVED BY	MH
HOR. SCALE / VERTICAL	NONE	RELEASED FOR CONSTRUCTION	
DATE	JUNE 2018	DATE	

ENGINEER'S SEAL

CONSULTANT PROJECT NUMBER
18-6936

Winnipeg
THE CITY OF WINNIPEG
WATER AND WASTE DEPARTMENT

HAWTHORNE WASTEWATER PUMPING STATION UPGRADES

PUMP RUNS CONTACTS
PUMP L01 & L02 RUNS

CITY DRAWING NUMBER
1-0145L- **A0019-001**

SHEET **19** OF 25

CONSULTANT DRAWING NUMBER
19