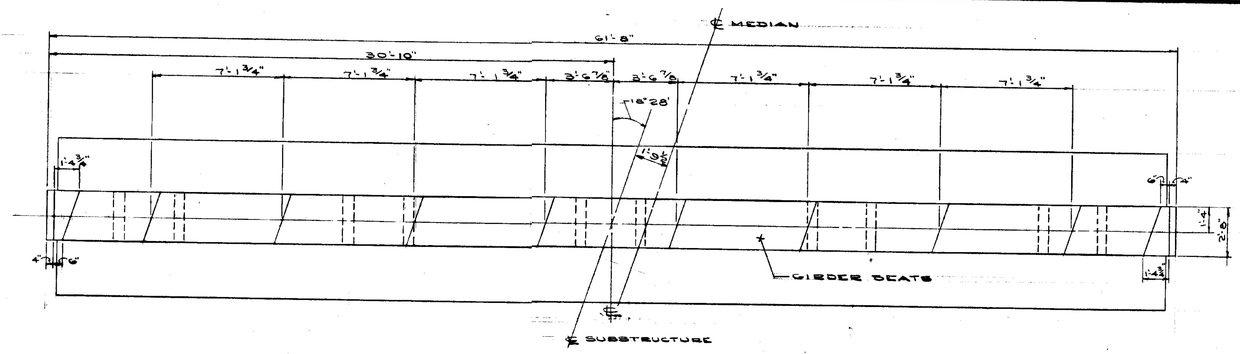

PLAN

NOTE:
SEE DWG. No 6 "BRIDGE SEAT ELEVATIONS" FOR PIER SEAT ELEVATIONS.

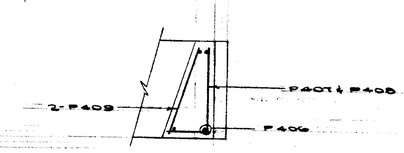

PLAN

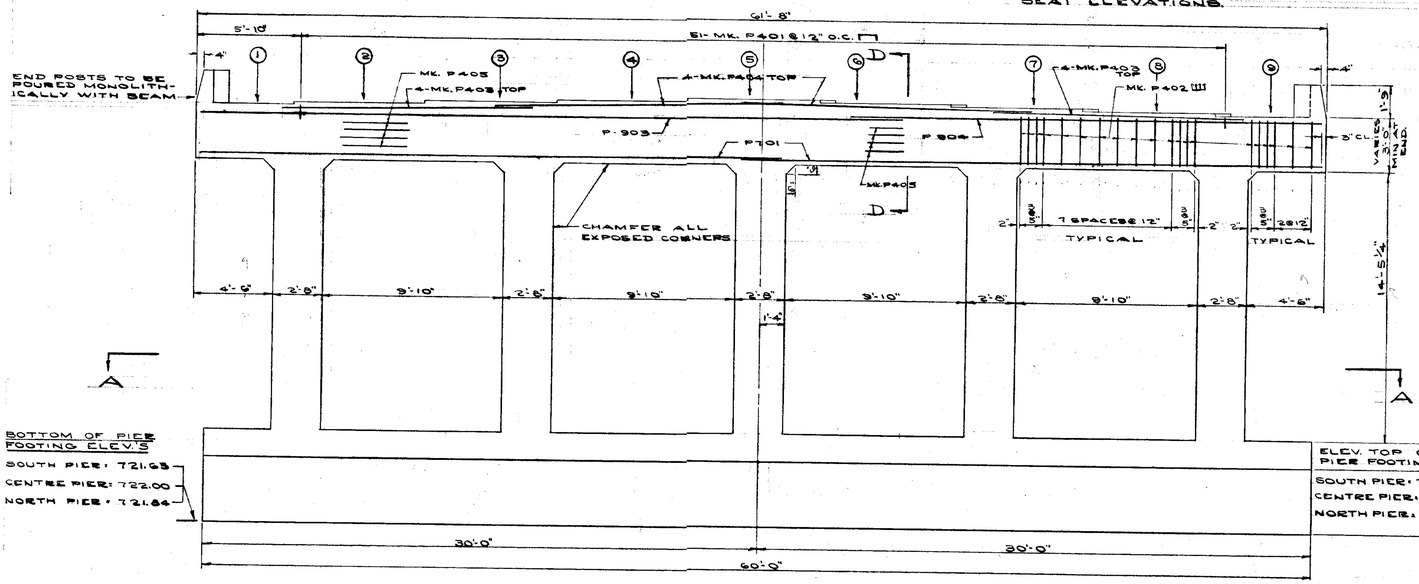

SOUTH ELEVATION

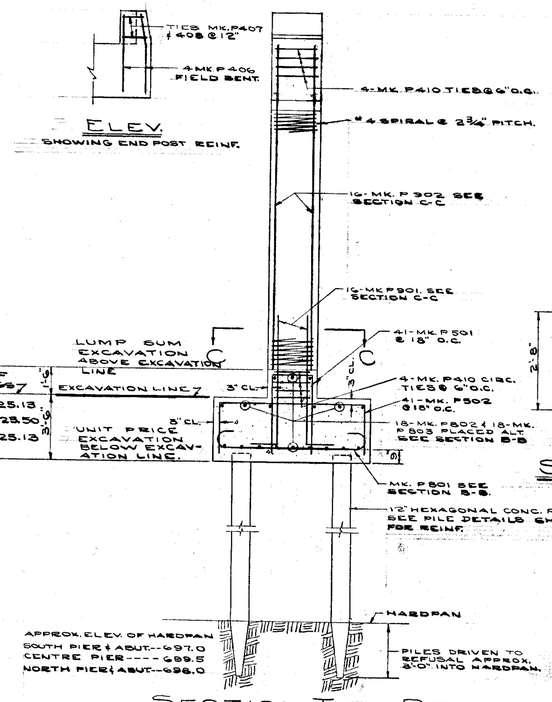

SECTION THRU PIER

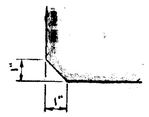

DETAIL OF CHAMFER

ALL EXPOSED EDGES TO BE CHAMFERED 1"

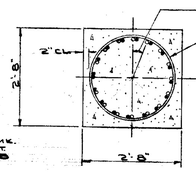

SECTION C-C

SCALE: 1/2" = 1'-0"

NOTE:
BARS MK. P501 SHOWN THUS----
BARS MK. P502 SHOWN THUS----

NOTE:
1. SEE DWG. No 3 FOR PILE LAYOUT DETAILS.
2. ALL EXPOSED CONCRETE SURFACES ABOVE GROUND SHALL BE RUB FINISHED.

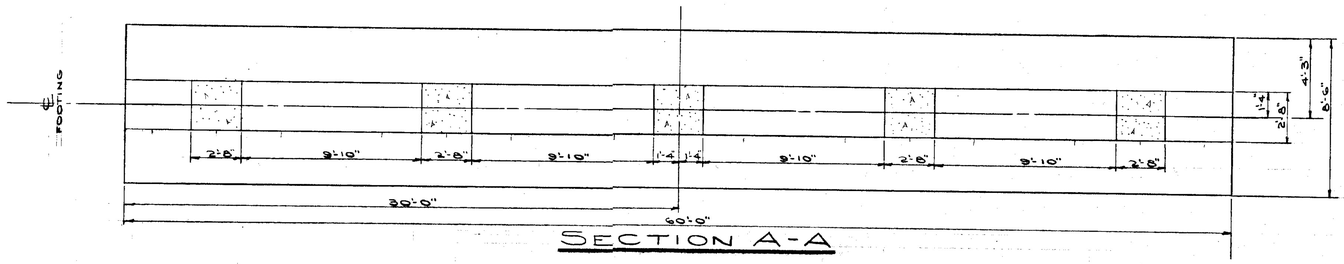

SECTION A-A

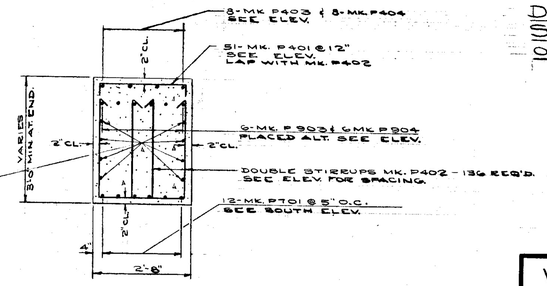

SECTION D-D

SCALE: 1/2" = 1'-0"

DIMENSIONS & REINFORCING STEEL SIMILAR FOR EACH OF THREE PIERS.

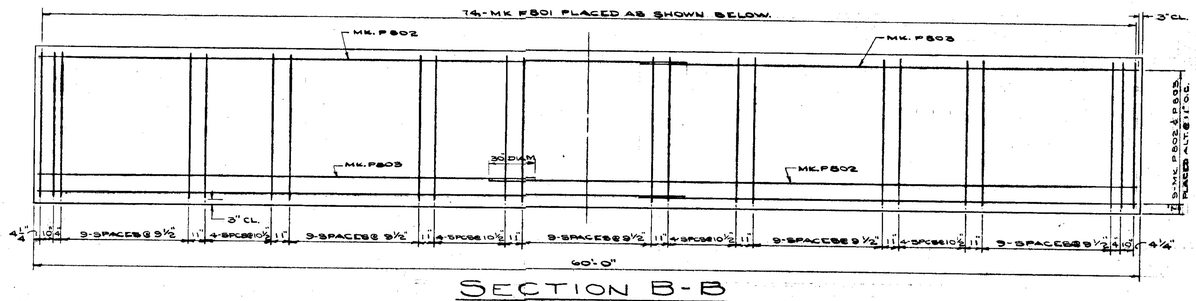

SECTION B-B

SHOWING REINFORCING IN BOTTOM OF FOOTING

PROVINCE OF MANITOBA
R. W. McKNIGHT
REGISTERED ENGINEER

B-5072-6

W. L. WARDROP & ASSOCIATES (MANAGEMENT) LTD.
ENGINEERING CONSULTANTS
WINNIPEG CANADA

PIER DETAILS
PORTAGE AVENUE OVERPASS
POLO PARK DEVELOPMENT

Scale: 1/4" = 1'-0" UNLESS OTHERWISE NOTED.	Date: JULY 31, 1958
Designed By: R. W. McK	Project No. 5868
Drawn By: T. O.	Drawing No. 5
Checked By: R.W.McK, N.G.W.	