ISO A1 - 594mm x 841mm
O:\Winnipeg\Proj\W160034\4 Design\1 Drawings\06 Sheets\Detailed Design\Contract 2-Reconstruction\W160034-45-Empress-Recon-PR-45.dwg Last Saved: 8/16/2018 1:06 PM by DDoszpod Plotted: 8/29/2018 3:06 PM by Daniel Doszpod

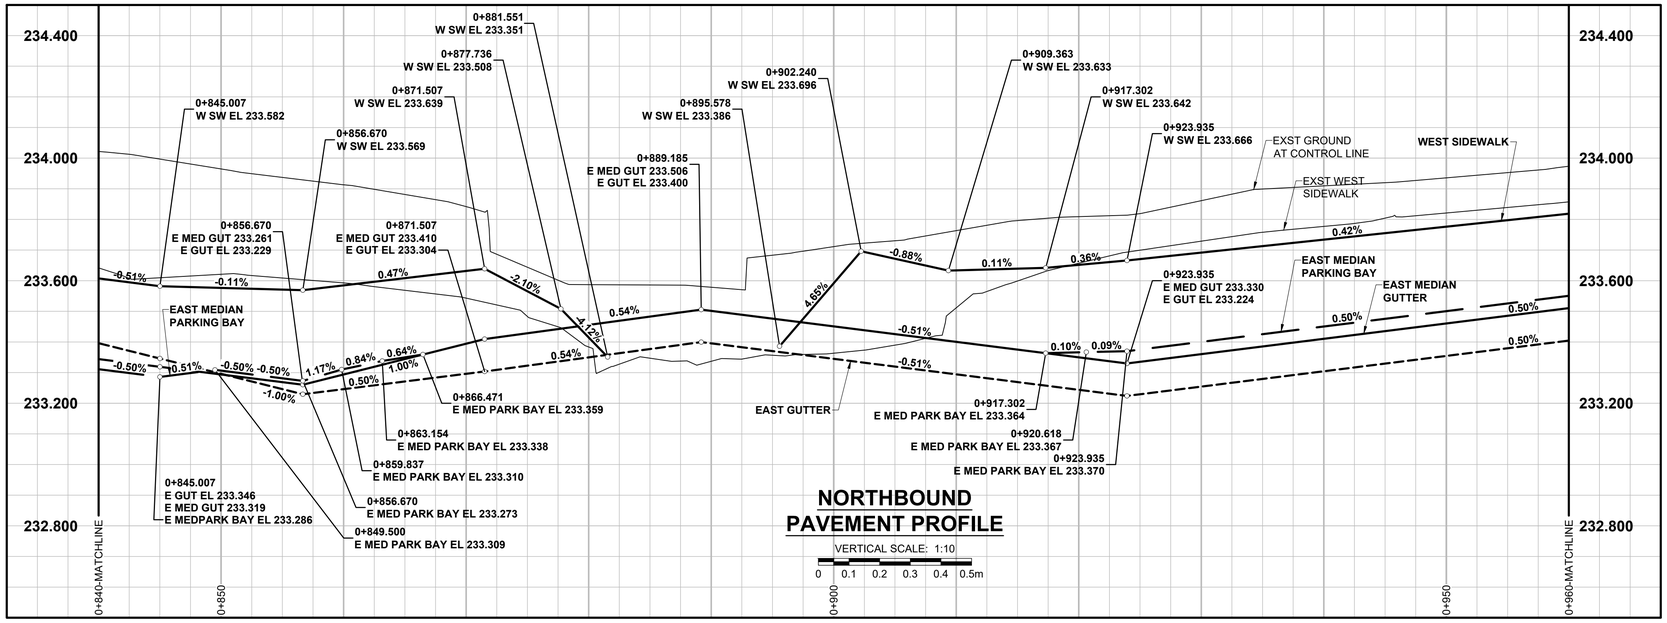

NORTHBOUND PAVEMENT PROFILE

VERTICAL SCALE: 1:10

0 0.1 0.2 0.3 0.4 0.5m

SCALE: 1:250

0 5 10 15m

REFERENCE LEGEND

-SEE SHEET 13 FOR PAVING
-SEE SHEET 28 FOR GRADING
-SEE SHEETS 56 & 57 FOR CYCLE TRACK PROFILES
-SEE SHEET 75 FOR LANDSCAPING

METRIC

WHOLE NUMBERS INDICATE MILLIMETRES
DECIMALIZED NUMBERS INDICATE METRES

EXISTING	LEGEND - PLAN	NEW	EXISTING	LEGEND - PLAN	NEW	EXISTING	LEGEND - PLAN	NEW
	GAS		○	MANHOLE	●		CONCRETE PAVEMENT	
	MTS / PEDESTAL		□	CATCH BASIN / CATCH PIT	■		CONC SIDEWALK / MEDIAN	
	HYDRO / CABINET		△	CURB INLET WITH BOX	▲		ASPHALT PAVEMENT	
	CATV / FIBRE OPTIC			TREE			PAVING STONE	
	TRAFFIC SIGNALS / PIT		TH-12	TEST HOLE			GRAVEL	
	LAND DRAINAGE SEWER			PROPERTY LINE			RAMP CURB	
	SANITARY/COMBINED SEWER			SURVEY BAR			PLANING / REMOVAL	
	CB LEAD / SSP / DCP			FENCE				
	WATER MAIN			BOC / EDGE OF PAVEMENT				
	SUBDRAIN		33.000	ELEVATION	33.333			
	DITCH			TRAFFIC SIGN				

LOCATION APPROVED

UNDERGROUND STRUCTURES

SUPR. U/G STRUCTURES COMMITTEE _____ DATE _____

NOTE:

LOCATION OF UNDERGROUND STRUCTURES AS SHOWN ARE BASED ON THE BEST INFORMATION AVAILABLE BUT NO GUARANTEE IS GIVEN THAT ALL EXISTING UTILITIES ARE SHOWN OR THAT THE GIVEN LOCATIONS ARE EXACT. CONFIRMATION OF EXISTENCE AND EXACT LOCATION OF ALL SERVICES MUST BE OBTAINED FROM THE INDIVIDUAL UTILITIES BEFORE PROCEEDING WITH CONSTRUCTION.

BM -
ELEV -

No.	REVISIONS	YY/MM/DD	BY
B	ISSUED FOR TENDER	18/09/04	RPB
A	ISSUED FOR CLIENT REVIEW	18/06/27	RPB

MORRISON HERSHFIELD

DESIGNED BY	WRJ	CHECKED BY	RPB
DRAWN BY	DID	APPROVED BY	BWB
HOR SCALE	1:250	RELEASED FOR CONSTRUCTION	
VERT SCALE	N/A	N/A	
DATE	18/09/04	DATE	

PROFESSIONAL'S SEAL
PROVINCE OF MANITOBA
R.P. BRUCE
REGISTERED PROFESSIONAL ENGINEER

CONSULTANT FILE NAME
W160034-45-Empress-Recon-PR-45.dwg

ENGINEERS GEOSCIENTISTS MANITOBA
Certificate of Authorization
MORRISON HERSHFIELD
No. 1736

BID OPPORTUNITY No. 602-2018

Winnipeg

THE CITY OF WINNIPEG
PUBLIC WORKS DEPARTMENT
ENGINEERING DIVISION

EMPRESS STREET PROJECT
PAVEMENT RECONSTRUCTION
PROFILES
EMPRESS STREET EAST
STA 0+840.000 EG TO STA 0+960.000 EG-NORTHBOUND LANE

CITY DRAWING NUMBER: P-3494-45
SHEET 45 OF 168
DRAWING No. 45
REV B