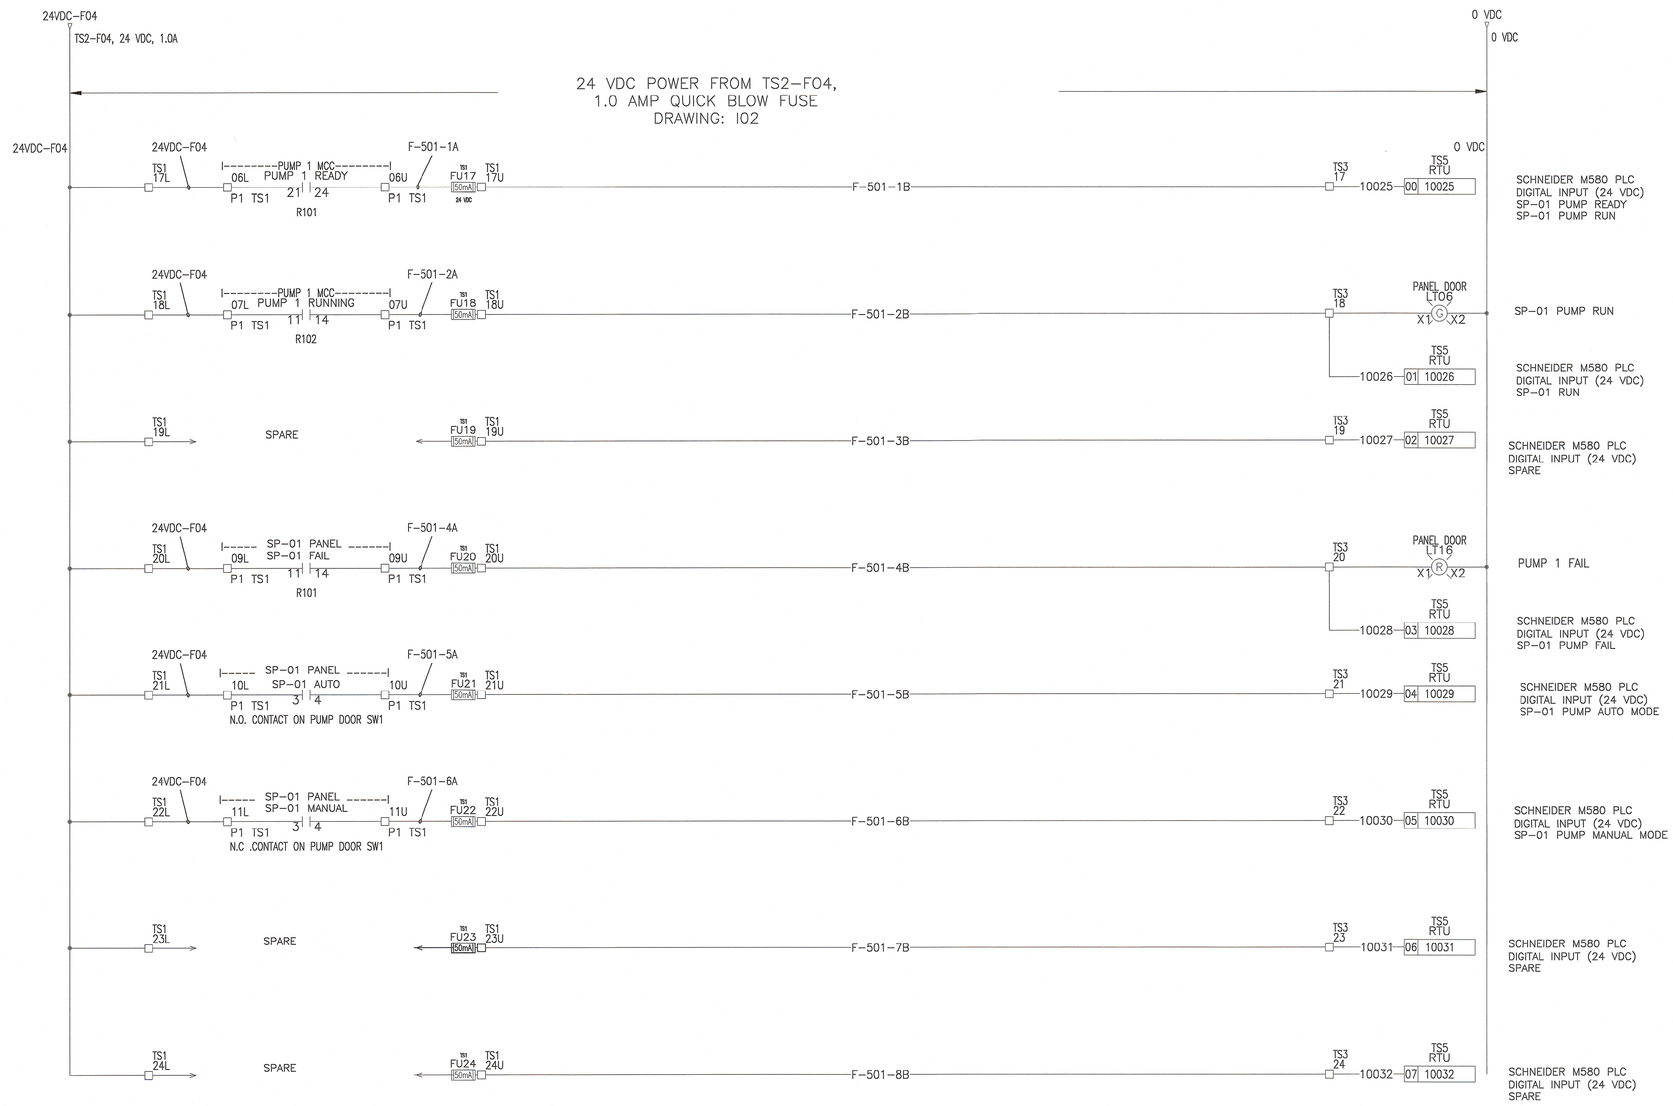

NOTE:
These design documents are prepared solely for the use by the party with whom the design professional has entered into a contract and there are no representations of any kind made by the design professional to any party with whom the design professional has not entered into a contract.

ENGINEERS GEOSCIENTISTS MANITOBA
Certificate of Authorization
WSP Canada Inc.
No. 5750

G.B.M. -
ELEV. -

NO.	REVISIONS	DATE	BY
3	ISSUED FOR TENDER	14/09/18	ES
2	ISSUED FOR REVIEW	15/08/18	ES
1	ISSUED FOR REVIEW	12/12/16	HP

WSP Canada Group Limited
93 Lombard Avenue, Suite 111
Winnipeg MB R3B 3B1
T+ 1 204-943-3178
F+ 1 204-943-4948
www.wsp.com

DESIGNED BY	AE	CHECKED BY	ES
DRAWN BY	AE	APPROVED BY	ES
HOR. SCALE	AS NOTED	RELEASED FOR CONSTRUCTION	Signed by KZ September 14, 2018
VERTICAL	AS NOTED		
DATE		DATE	

ENGINEER'S SEAL
PROVINCE OF MANITOBA
E.N. SAPNU
MEMBER 22963
10/09/2018
REGISTERED PROFESSIONAL ENGINEER

BID OPPORTUNITY: 865-2018
PLOT DATE: 10/09/2018

Winnipeg

THE CITY OF WINNIPEG
WATER AND WASTE DEPARTMENT

OUTFALL GATE CHAMBER UPGRADES
AUBREY STREET
SRS OUTFALL GATE CHAMBER

P1 FEEDBACK

CONSULTANT DRAWING NUMBER: 5516047 - I07
SHEET 22 OF 33
CITY DRAWING NUMBER: LD-8034

Sep 10, 2018 - 2:06pm
L:\Projects\2016\161-12517-00 ruby & aubrey st. outfall upgrades (b.m.)\03 - dwgs\02 working dwgs\08 Elect\AUBREY\sheet\-7page 7.dwg -tab:I07