


NOTE: CHAINAGES SHOWN ARE ALONG E. ℄ OF HARCOURT STREET

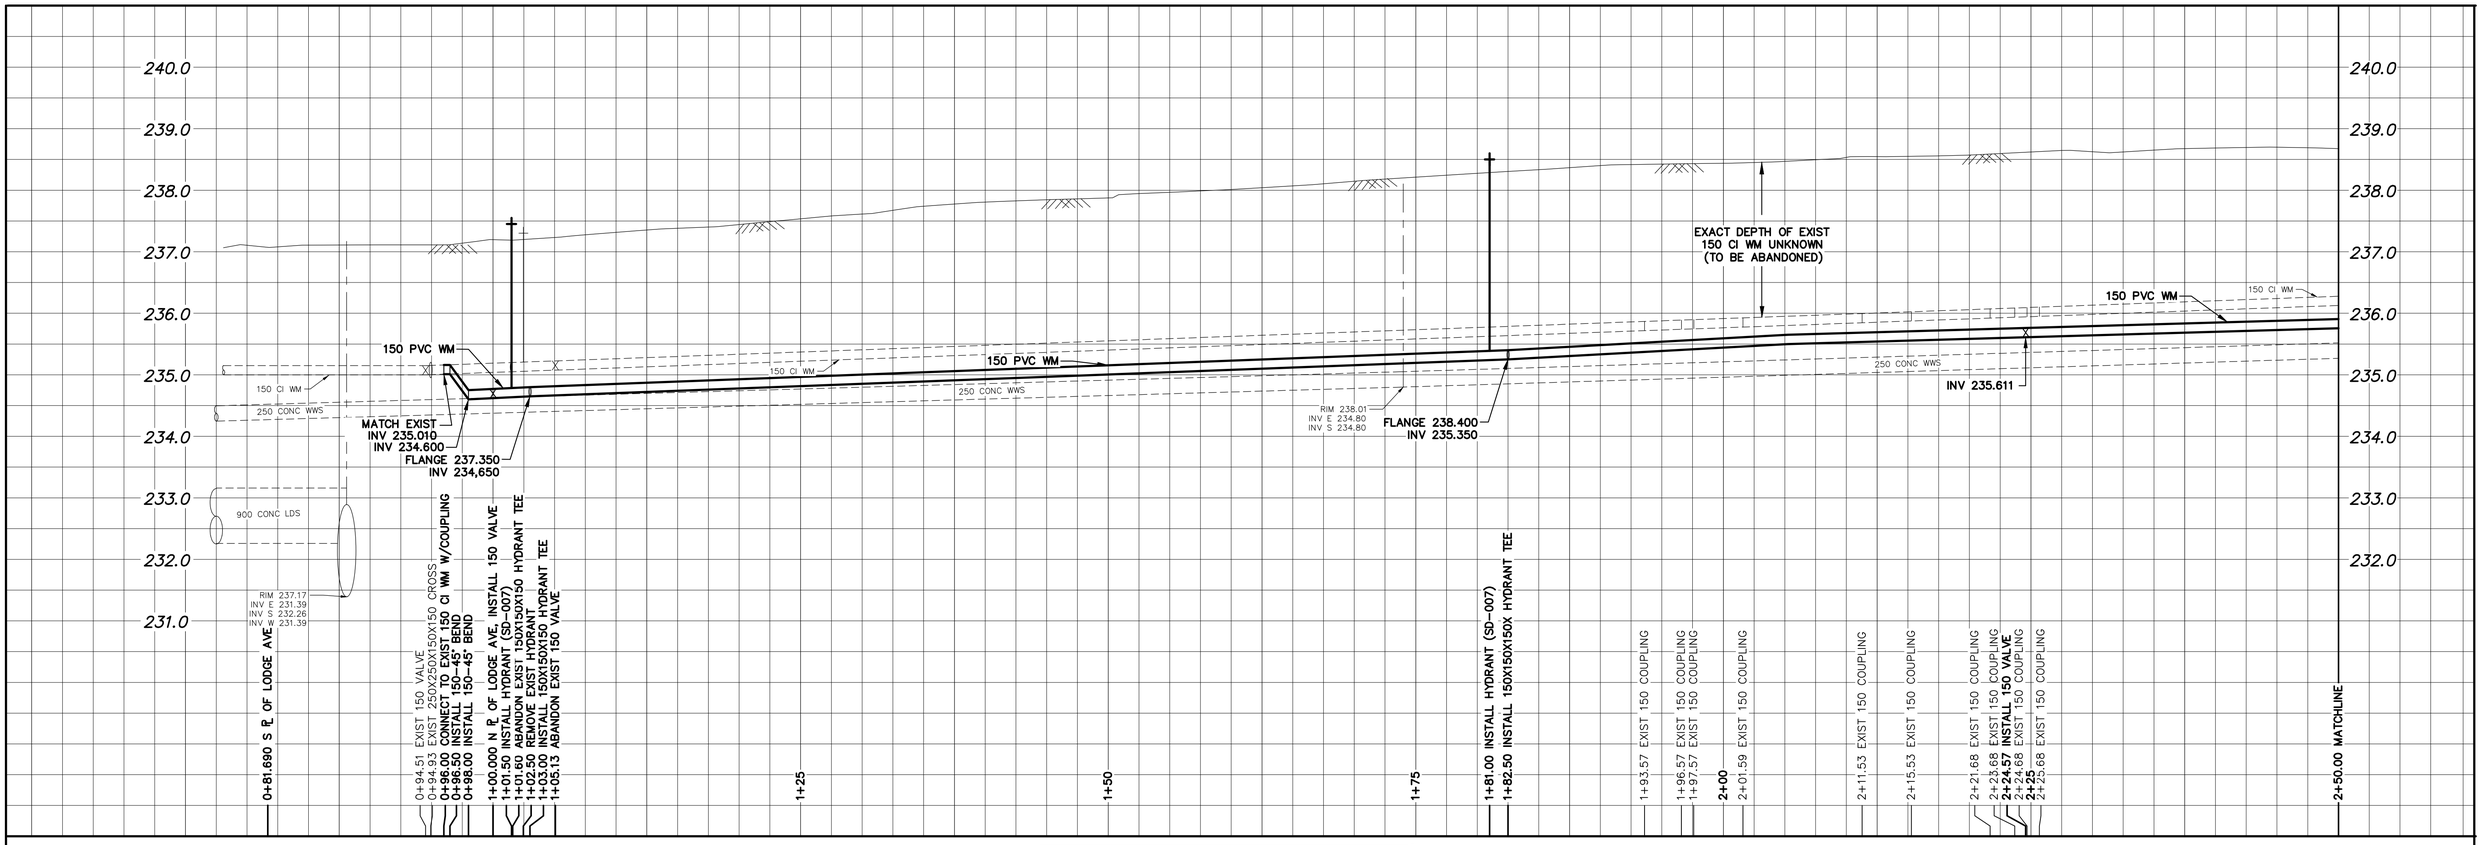


FOR WATER SERVICE TABLE
SEE DWG D-15612

FOR INDEX SEE
D-15610

NOTE: ALL VALVES TO BE INSTALLED COUNTERCLOCKWISE TO CLOSE

METRIC
WHOLE NUMBERS INDICATE MILLIMETRES
DECIMALIZED NUMBERS INDICATE METRES

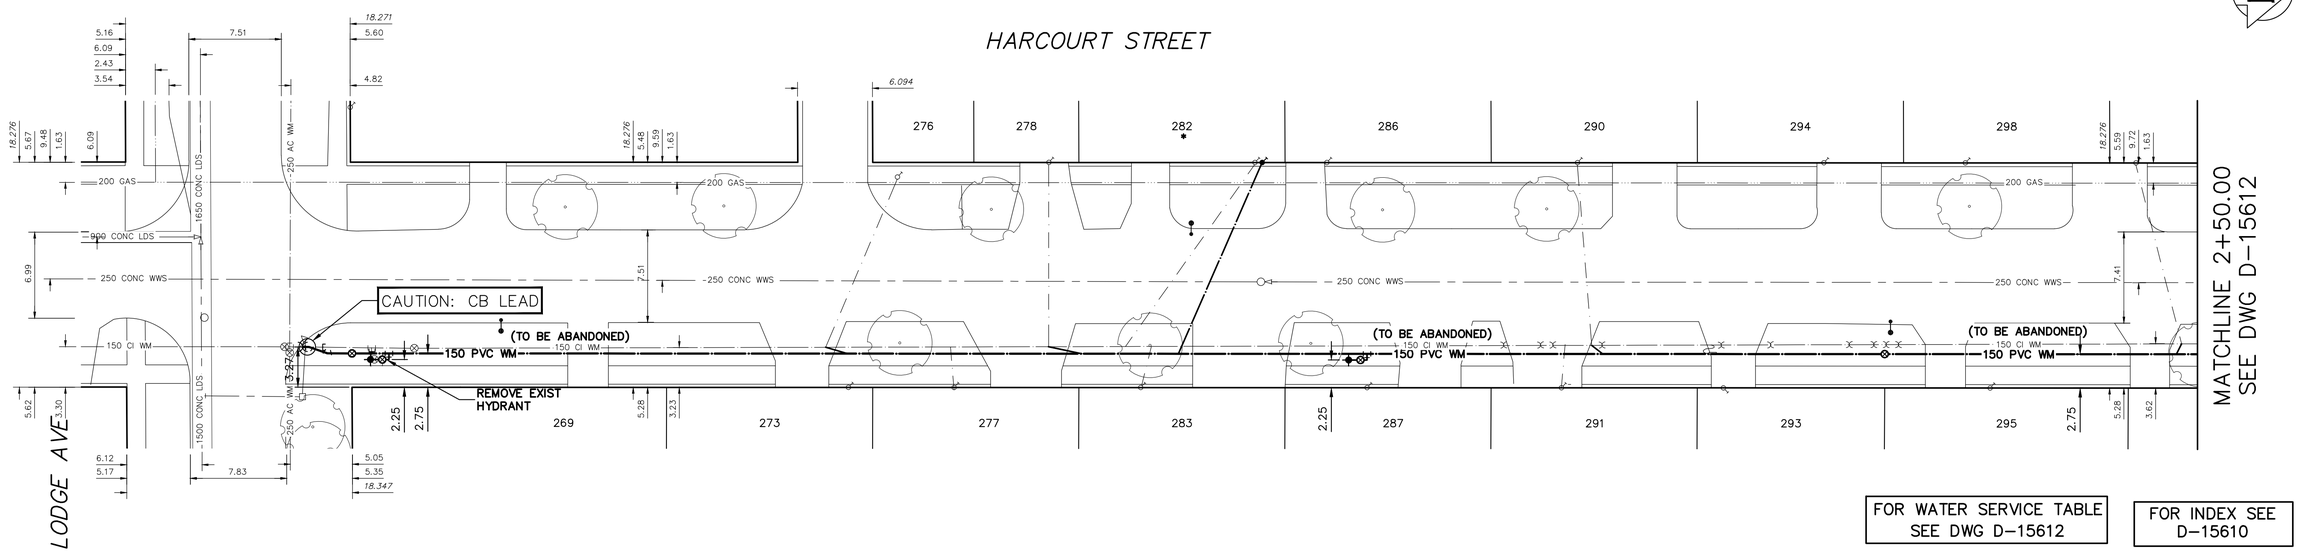0.0 5.0 10.0 15.0 20.0 25.0

## WARNING

IF POWER EQUIPMENT OR EXPLOSIVES ARE TO BE USED FOR EXCAVATION ON THIS PROJECT THE CONTRACTOR MUST:

1) NOTIFY THE GAS COMPANY OF THE PROPOSED LOCATION OF EXCAVATION.

2) TAKE PRECAUTION TO AVOID DAMAGE TO GAS COMPANY INSTALLATIONS.

SEE PROVINCIAL REGULATION 210/72 FOR DETAILS

## LOCATION APPROVED
UNDERGROUND STRUCTURES

SUPV. U/G STRUCTURES COMMITTEE — DATE

NOTE:

LOCATION OF UNDERGROUND STRUCTURES AS SHOWN ARE BASED ON THE BEST INFORMATION AVAILABLE BUT NO GUARANTEE IS GIVEN THAT ALL EXISTING UTILITIES ARE SHOWN OR THAT THE GIVEN LOCATIONS ARE EXACT. CONFIRMATION OF EXISTENCE AND EXACT LOCATION OF ALL SERVICES MUST BE OBTAINED FROM THE INDIVIDUAL UTILITIES BEFORE PROCEEDING WITH CONSTRUCTION.

VERTICAL DATUM: CGVD28 (HT2.0 Geoid)

HORIZONTAL DATUM: NAD83 (June 1990), Zone 14

| NO. | REVISIONS | DATE | BY |
|---|---|---|---|
| | | | |

| | | | |
|---|---|---|---|
| DESIGNED BY | RG | CHECKED BY | SC |
| DRAWN BY | RS | APPROVED BY | KZ |
| SCALE: HORIZONTAL | 1:250 | RELEASED FOR CONSTRUCTION | K. ZUREK |
| VERTICAL | 1:50 | | |
| DATE | 2020 04 28 | DATE | 2020-04-24 |

PLOT DATE: 2020 04 28

ENGINEER'S SEAL

ORIGINAL SIGNED BY S.R.J. COURNOYER 2020/04/24

CONSULTANT DRAWING NUMBER

–

Winnipeg

# THE CITY OF WINNIPEG
WATER AND WASTE DEPARTMENT
ENGINEERING DIVISION

2020 WATER MAIN RENEWALS
CONTRACT 9

## HARCOURT STREET
LODGE AVENUE TO
150 N OF LODGE AVENUE

SHEET 3 OF 9

CITY DRAWING NUMBER

D-15611

BID OPPORTUNITY: 1008-2019
CONTRACT NUMBER: 9

FILE PATH: R:\DRAWINGS\WATER\RENEWAL\2020 RENEWALS\1008-2019 Contract 9\construction dwg\
FILE NAME: HARCOURT.dwg