Friday, May 10, 2019 2:48:02 PM

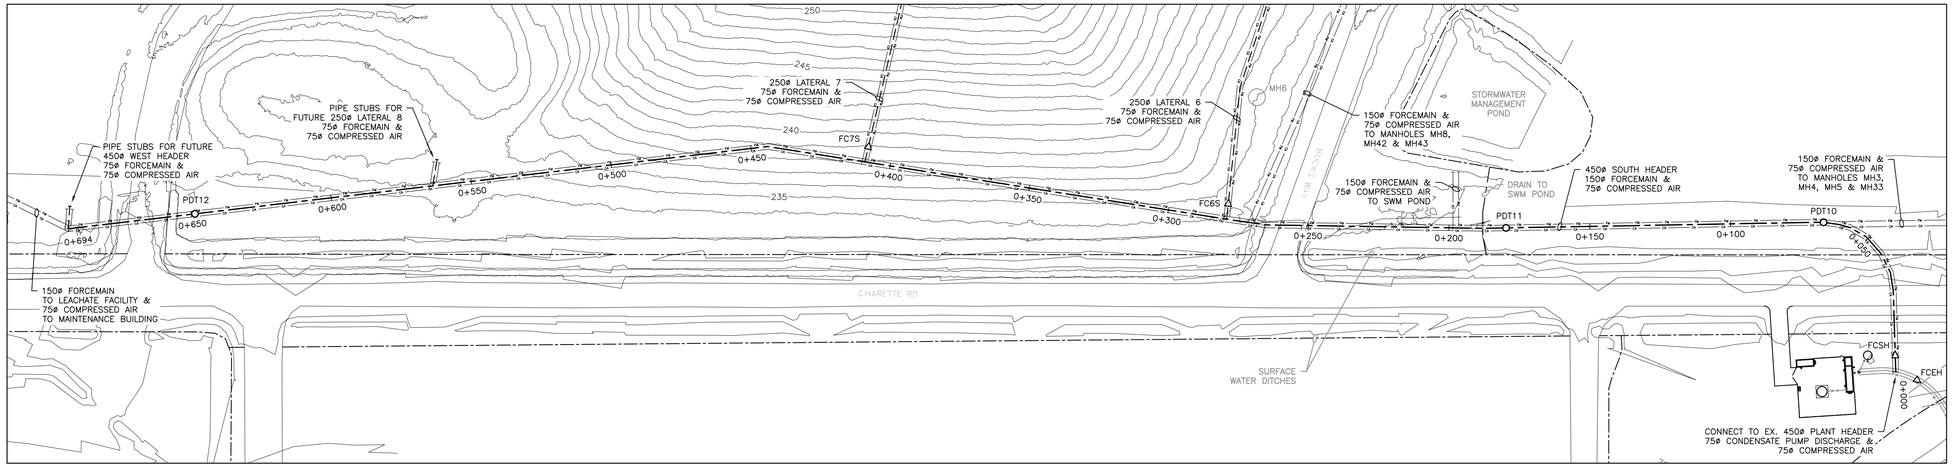

LEGEND

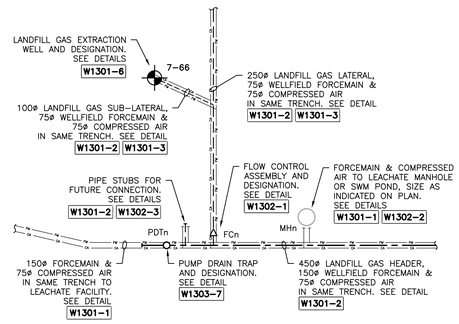

PLAN

Scale: 0 25 50 100

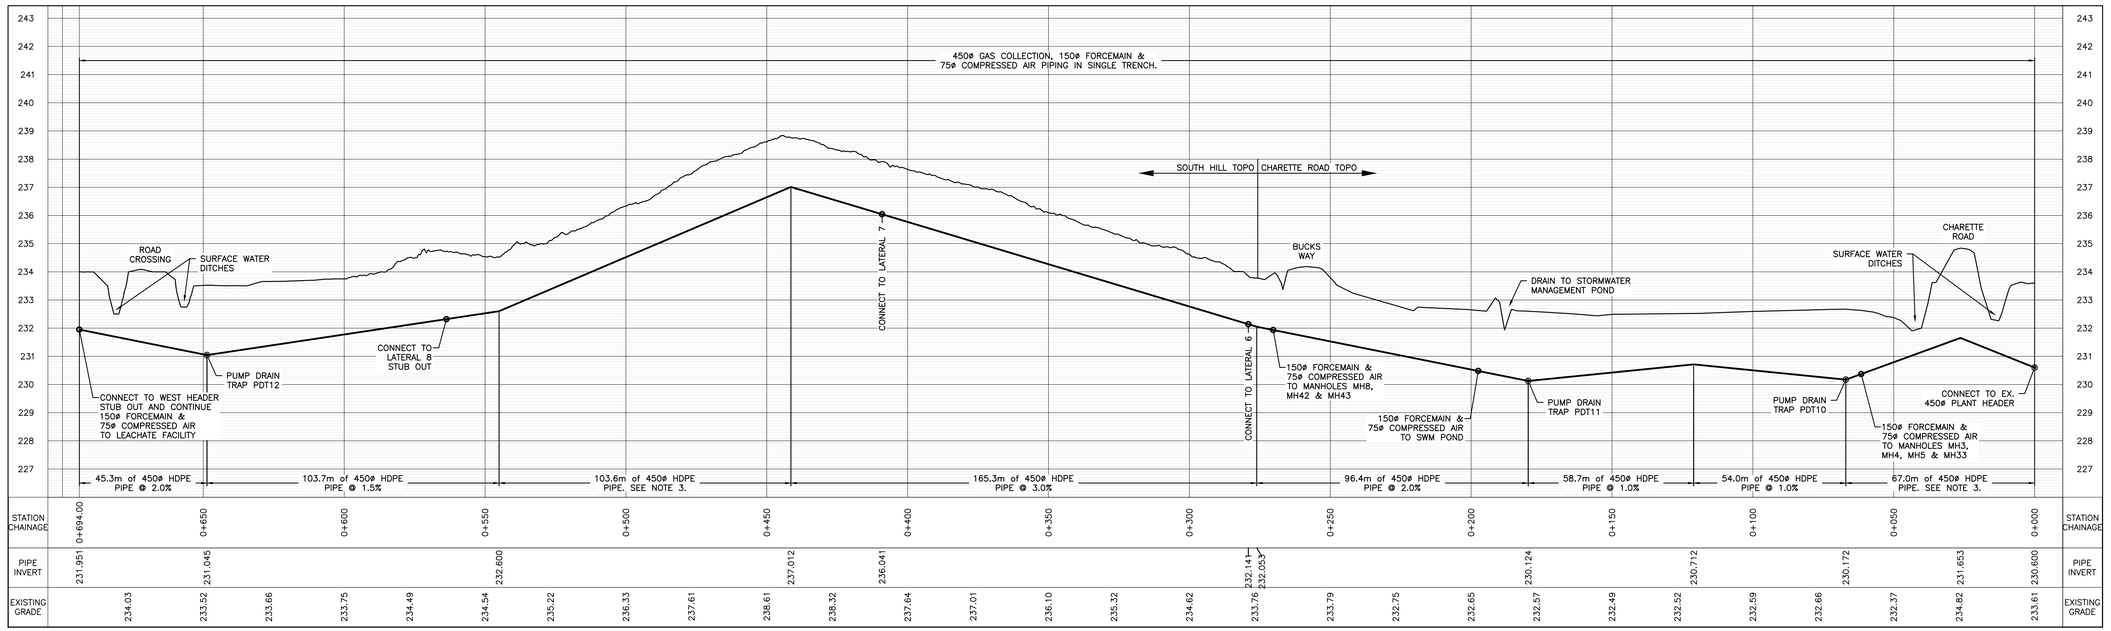

0 10 20 30 40 50 metres

PROFILE

NO.	REVISION	DATE	BY
1	ISSUED FOR REVIEW	Apr. 5, 2019	JDP
2	ISSUED FOR TENDER	May 14, 2019	JDP

NOTES:
1. ALL DIMENSIONS ARE IN MILLIMETRES UNLESS NOTED OTHERWISE.
2. ALL PIPE SIZES ARE IPS UNLESS NOTED OTHERWISE.
3. IN STEEPLY SLOPED AREAS WITHIN THE LIMITS OF THE LANDFILL AREA, INSTALL PIPING TO MAINTAIN MINIMUM COVER (1.5m) AND MINIMUM 3% SLOPE. OUTSIDE THE LIMITS OF THE LANDFILL AREA, MAINTAIN MINIMUM COVER (1.5m) AND MINIMUM 1% SLOPE (OR SLOPE AS INDICATED).
4. TRENCHES CONTAINING ONLY FORCEMAIN AND/OR COMPRESSED AIR PIPING MUST BE INSTALLED TO MAINTAIN MINIMUM COVER (2.5m) BUT DO NOT NEED TO BE SLOPED UNLESS NOTED OTHERWISE.

APEGM Certificate of Authorization Comcor Environmental Limited No. 4454 Date: May 14 2019

PROVINCE OF MANITOBA A. E. MAGDITSCH Member 31850 REGISTERED PROFESSIONAL ENGINEER

PROJECT NUMBER:	9-508
DATE:	APRIL, 2019
SCALE:	SEE SCALE BAR
DESIGNED BY:	JDP
DRAWN BY:	JDP
CHECKED BY:	AEM

COMCOR
ENVIRONMENTAL LIMITED
Consulting Engineers and Landfill Gas Specialists
320 Pinebush Road, Suite 12, Cambridge, Ontario N1T 1Z6
tel (519) 621-6669 • fax (519) 621-9944

INTEGRATED GAS RECOVERY SERVICES
A Landfill Gas Utilization Company

Winnipeg
City of Winnipeg
Brady Road
Resource Management
Facility

EXPANSION OF LFG SOUTHERN HEADER AND LEACHATE COLLECTION SYSTEM

CITY DWG NO. 1-0400A-C0051-001 COMCOR DWG NO. W1101

PLAN & PROFILE – 450ø SOUTHERN LFG HEADER

Y:\ACAD\Projects Civil 3D\Brady Road 2019 South Header Expansion 508-2\Models\Brady Road 2019 South Header Expansion - 508-2 - W1001 Rev2b.dwg