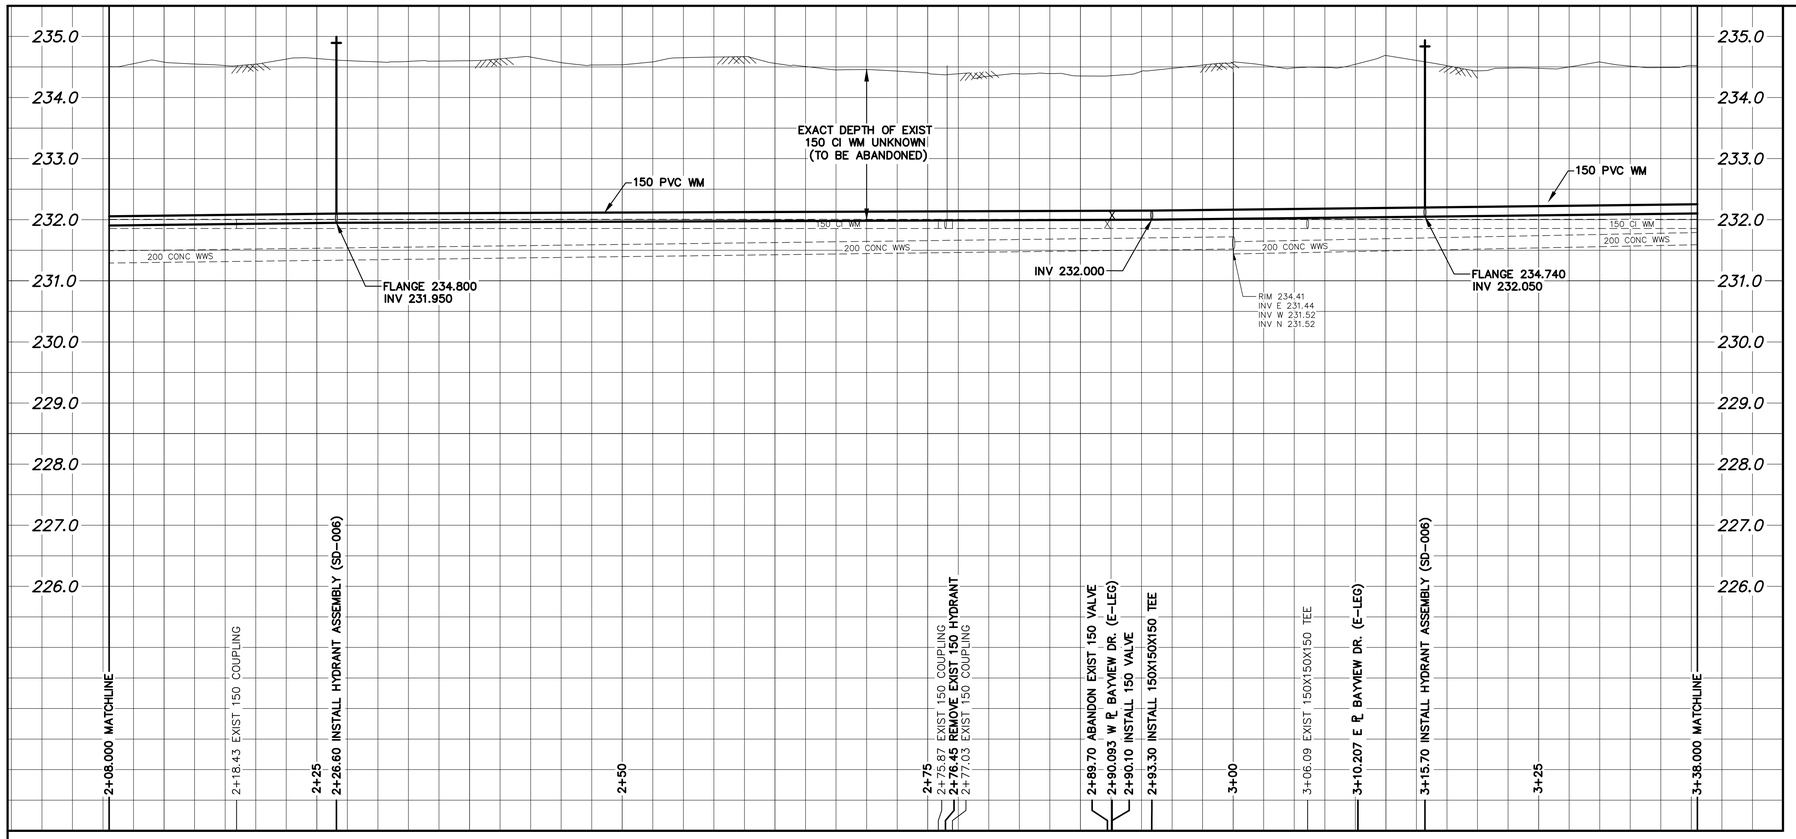

WATER SERVICE INFORMATION

ADDRESS	SIZE (mm) MATERIAL (STREET)	SIZE (mm) MATERIAL (PROP.)	SHORT & LONG MEASUREMENT	CORP. LOCATION	REMARKS
94 ST. MARTIN BOULEVARD	–	20	5.12 WEL HSE	–	RECONNECT SERVICE
RESIDENTIAL	–	CU	81.783 WWL ST. MARTIN BLVD. (E-LEG)		–
97 ST. MARTIN BOULEVARD	–	20	4.20 WEL HSE	–	RECONNECT SERVICE
RESIDENTIAL	–	CU	69.540 WWL ST. MARTIN BLVD. (E-LEG)		–
98 ST. MARTIN BOULEVARD	–	20	5.99 WEL HSE	–	RECONNECT SERVICE
RESIDENTIAL	–	CU	65.200 WWL ST. MARTIN BLVD. (E-LEG)		–
101 ST. MARTIN BOULEVARD	–	20	4.92 WEL HSE	–	RECONNECT SERVICE
RESIDENTIAL	–	CU	54.673 WWL ST. MARTIN BLVD. (E-LEG)		–
102 ST. MARTIN BOULEVARD	–	20	4.84 WEL HSE	–	RECONNECT SERVICE
RESIDENTIAL	–	CU	48.213 WWL ST. MARTIN BLVD. (E-LEG)		–
105 ST. MARTIN BOULEVARD	–	20	3.72 WEL HSE	–	RECONNECT SERVICE
RESIDENTIAL	–	CU	39.031 WWL ST. MARTIN BLVD. (E-LEG)		–
106 ST. MARTIN BOULEVARD	–	20	5.12 WEL HSE	–	RECONNECT SERVICE
RESIDENTIAL	–	CU	31.556 WWL ST. MARTIN BLVD. (E-LEG)		–
109 ST. MARTIN BOULEVARD	–	20	4.41 WEL HSE	–	RECONNECT SERVICE
RESIDENTIAL	–	CU	22.547 WWL ST. MARTIN BLVD. (E-LEG)		–
110 ST. MARTIN BOULEVARD	–	20	4.18 WEL HSE	–	RECONNECT SERVICE
RESIDENTIAL	–	CU	13.291 WWL ST. MARTIN BLVD. (E-LEG)		–
144 BAYVIEW DR. (E-LEG)	–	20	0.41 WEL HSE	–	RECONNECT SERVICE
RESIDENTIAL	–	CU	6.623 WWL BAYVIEW DR. (E-LEG)		–
114 ST. MARTIN BOULEVARD	–	20	5.32 WEL HSE	–	RECONNECT SERVICE
RESIDENTIAL	–	CU	9.613 EWL BAYVIEW DR. (E-LEG)		–
145 BAYVIEW DR. (E-LEG)	–	20	4.69 NSL HSE	–	RECONNECT SERVICE
RESIDENTIAL	–	CU	8.546 NNL ST MARTIN BLVD. (N-LEG)		SERVICED ON BAYVIEW DR.
118 ST. MARTIN BOULEVARD	–	20	3.21 WEL HSE	–	RECONNECT SERVICE
RESIDENTIAL	–	CU	8.137 EEL BAYVIEW DR. (E-LEG)		–
122 ST. MARTIN BOULEVARD	–	20	4.00 WEL HSE	–	RECONNECT SERVICE
RESIDENTIAL	–	CU	24.020 EEL BAYVIEW DR. (E-LEG		–
126 ST. MARTIN BOULEVARD	–	20	8.13 WEL HSE	–	RECONNECT SERVICE
RESIDENTIAL	–	CU	38.286 EEL BAYVIEW DR. (E-LEG)		–
130 ST. MARTIN BOULEVARD	–	20	5.40 WEL HSE	–	RECONNECT SERVICE
RESIDENTIAL	–	CU	9.049 WWL LANCELOT PL.		–
131 ST. MARTIN BOULEVARD	–	20	4.93 NSL HSE	–	RECONNECT SERVICE
RESIDENTIAL	–	CU	9.111 NNL ST. MARTIN BLVD. (N-LEG)		SERVICED ON BAYVIEW DR.
134 ST. MARTIN BOULEVARD	–	20	4.39 WEL HSE	–	RECONNECT SERVICE
RESIDENTIAL	–	CU	7.691 EWL LANCELOT PL.		–
138 ST. MARTIN BOULEVARD	–	20	5.84 WEL HSE	–	RECONNECT SERVICE
RESIDENTIAL	–	CU	22.517 EWL LANCELOT PL.		–
3 LANCELOT PL.	–	20	4.49 WEL HSE	–	RECONNECT SERVICE
RESIDENTIAL	–	CU	24.584 EWL LANCELOT PL.		–
142 ST. MARTIN BOULEVARD	–	20	3.89 WEL HSE	–	RECONNECT SERVICE
RESIDENTIAL	–	CU	41.069 EWL LANCELOT PL		–
143 ST. MARTIN BOULEVARD	20	20	6.48 WEL HSE	0.6 E OF S/C	RECONNECT SERVICE
RESIDENTIAL	CU	CU	40.186 EWL LANCELOT PL.		–
146 ST. MARTIN BOULEVARD	–	20	2.12 WEL HSE	–	RECONNECT SERVICE
RESIDENTIAL	–	CU	8.773 WWL CROSSGATE RD.		–
147 ST. MARTIN BOULEVARD	–	20	4.59 WEL HSE	–	RECONNECT SERVICE
RESIDENTIAL	–	CU	9.830 WWL CROSSGATE RD.		–
151 ST. MARTIN BOULEVARD	–	20	4.96 WEL HSE	–	RECONNECT SERVICE
RESIDENTIAL	–	CU	5.318 EWL CROSSGATE RD.		–
154 ST. MARTIN BOULEVARD	–	20	5.33 EWL HSE	–	RECONNECT SERVICE
RESIDENTIAL	–	CU	19.088 EWL CROSSGATE RD.		–
155 ST. MARTIN BOULEVARD	–	20	5.71 EWL HSE	–	RECONNECT SERVICE
RESIDENTIAL	–	CU	28.919 EWL CROSSGATE RD.		–

* SERVICES TO BE RENEWED TO ℄. ALL OTHERS TO BE RECONNECTED

NOTE: CHAINAGES SHOWN ARE ALONG S. ℄ OF ST. MARTIN BOULEVARD (N-LEG)

ST. MARTIN BOULEVARD (N-LEG)

BAYVIEW DR. (E-LEG)

N

FOR CONTINUATION SEE DWG D-15449

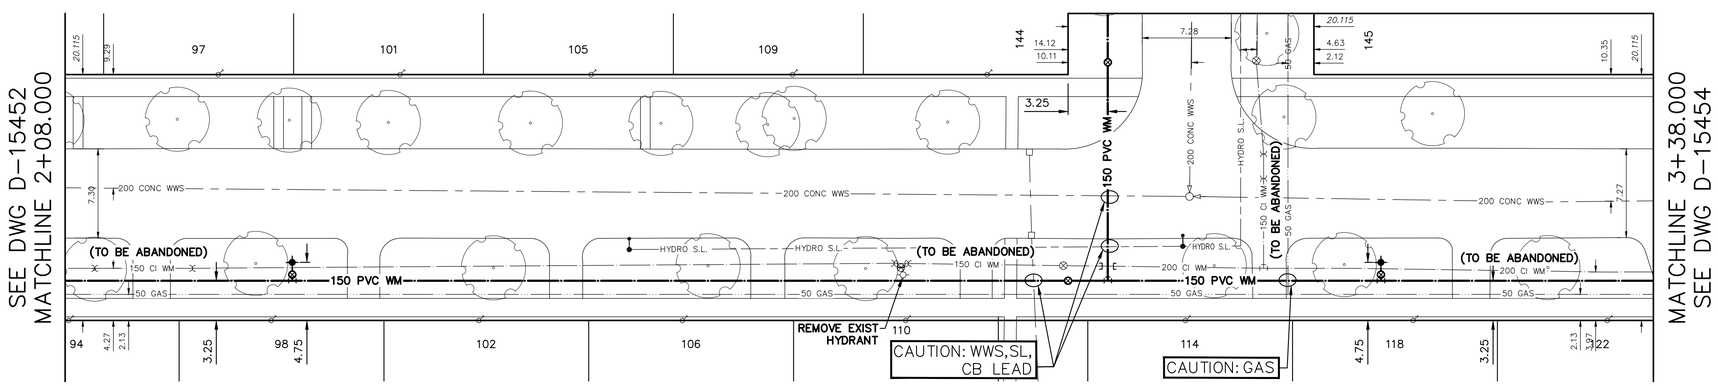

FOR INDEX SEE D-15445

NOTE: ALL VALVES TO BE INSTALLED CLOCKWISE TO CLOSE

METRIC
WHOLE NUMBERS INDICATE MILLIMETRES
DECIMALIZED NUMBERS INDICATE METRES

0.0 5.0 10.0 15.0 20.0 25.0

WARNING

IF POWER EQUIPMENT OR EXPLOSIVES ARE TO BE USED FOR EXCAVATION ON THIS PROJECT THE CONTRACTOR MUST:

1) NOTIFY THE GAS COMPANY OF THE PROPOSED LOCATION OF EXCAVATION.

2) TAKE PRECAUTION TO AVOID DAMAGE TO GAS COMPANY INSTALLATIONS.

SEE PROVINCIAL REGULATION 210/72 FOR DETAILS

LOCATION APPROVED
UNDERGROUND STRUCTURES

SUPV. U/G STRUCTURES COMMITTEE — DATE

NOTE:
LOCATION OF UNDERGROUND STRUCTURES AS SHOWN ARE BASED ON THE BEST INFORMATION AVAILABLE BUT NO GUARANTEE IS GIVEN THAT ALL EXISTING UTILITIES ARE SHOWN OR THAT THE GIVEN LOCATIONS ARE EXACT. CONFIRMATION OF EXISTENCE AND EXACT LOCATION OF ALL SERVICES MUST BE OBTAINED FROM THE INDIVIDUAL UTILITIES BEFORE PROCEEDING WITH CONSTRUCTION.

B.M.
ELEV.

NO.	REVISIONS	DATE	BY

DESIGNED BY	MJK	CHECKED BY	SC
DRAWN BY	AJ	APPROVED BY	KZ
SCALE: HORIZONTAL	1:250	RELEASED FOR CONSTRUCTION	K.ZUREK
VERTICAL	1:50		
DATE	2019 04 25	DATE	2019-04-24

PLOT DATE: 2019 04 25

ENGINEER'S SEAL
ORIGINAL SIGNED BY S.R.J. COURNOYER 19/04/24

CONSULTANT DRAWING NUMBER
–

BID OPPORTUNITY: 204-2019
CONTRACT NUMBER: 1

Winnipeg

THE CITY OF WINNIPEG
WATER AND WASTE DEPARTMENT
ENGINEERING DIVISION

2019 WATER MAIN RENEWALS
CONTRACT 1

ST. MARTIN BOULEVARD (N-LEG)

108 E OF ST. MARTIN BOULEVARD (W-LEG) TO 28 E BAYVIEW DRIVE (E-LEG)

SHEET 10 OF 11

CITY DRAWING NUMBER
D-15453

FILE PATH: R:\DRAWINGS\WATER\RENEWAL\2019 RENEWALS\Contract 1\Construction dwgs\
FILE NAME: ST. MARTIN BLVD.dwg