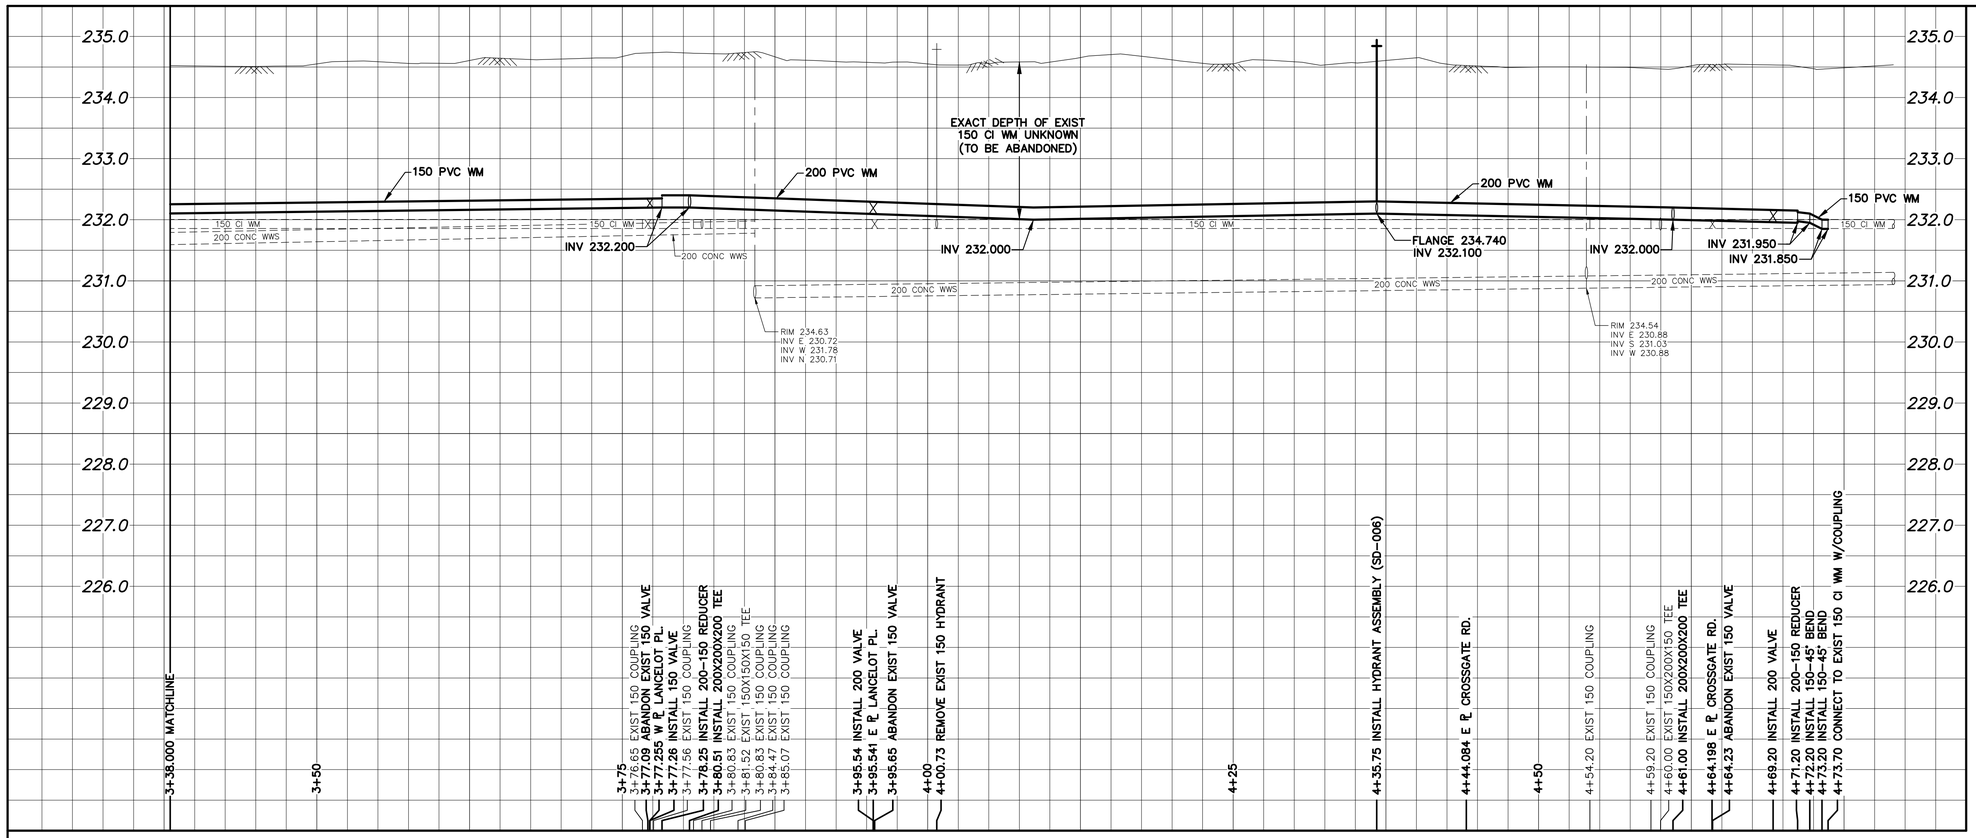

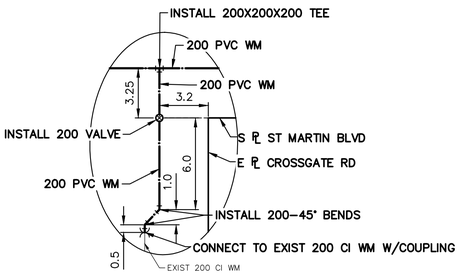

DETAIL "A"
SCALE N.T.S.

NOTE: CHAINAGES SHOWN ARE ALONG S. ℄ OF ST. MARTIN BOULEVARD (N-LEG)

ST. MARTIN BOULEVARD (N-LEG)

LANCELOT PL

FOR CONTINUATION SEE DWG D-15450

SEE DWG D-15453 MATCHLINE 3+38.000

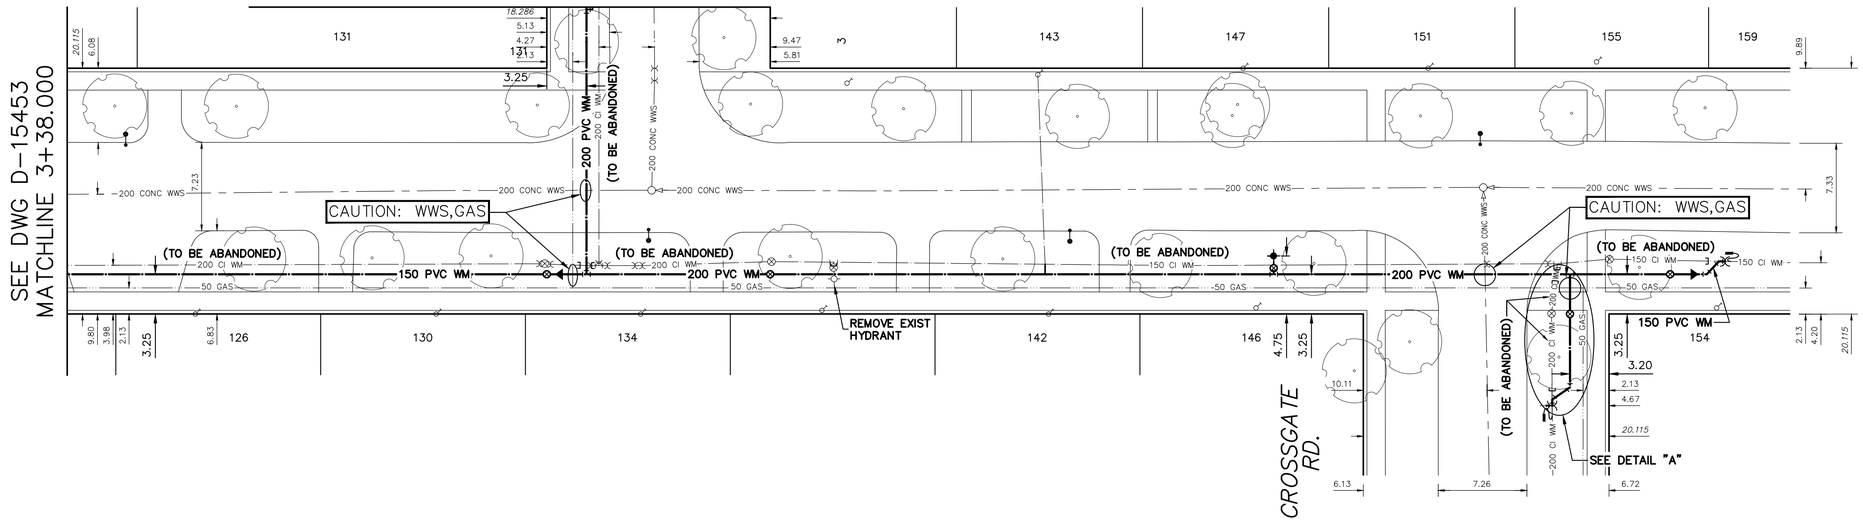

FOR WATER SERVICE TABLE SEE D-15453

FOR INDEX SEE D-15445

NOTE: ALL VALVES TO BE INSTALLED CLOCKWISE TO CLOSE

METRIC
WHOLE NUMBERS INDICATE MILLIMETRES
DECIMALIZED NUMBERS INDICATE METRES

0.0 5.0 10.0 15.0 20.0 25.0

WARNING

IF POWER EQUIPMENT OR EXPLOSIVES ARE TO BE USED FOR EXCAVATION ON THIS PROJECT THE CONTRACTOR MUST:

1) NOTIFY THE GAS COMPANY OF THE PROPOSED LOCATION OF EXCAVATION.

2) TAKE PRECAUTION TO AVOID DAMAGE TO GAS COMPANY INSTALLATIONS.

SEE PROVINCIAL REGULATION 210/72 FOR DETAILS

LOCATION APPROVED
UNDERGROUND STRUCTURES

SUPV. U/G STRUCTURES COMMITTEE _____ DATE _____

NOTE:

LOCATION OF UNDERGROUND STRUCTURES AS SHOWN ARE BASED ON THE BEST INFORMATION AVAILABLE BUT NO GUARANTEE IS GIVEN THAT ALL EXISTING UTILITIES ARE SHOWN OR THAT THE GIVEN LOCATIONS ARE EXACT. CONFIRMATION OF EXISTENCE AND EXACT LOCATION OF ALL SERVICES MUST BE OBTAINED FROM THE INDIVIDUAL UTILITIES BEFORE PROCEEDING WITH CONSTRUCTION.

B.M. ELEV.

NO.	REVISIONS	DATE	BY

DESIGNED BY	MJK	CHECKED BY	SC
DRAWN BY	AJ	APPROVED BY	KZ
SCALE: HORIZONTAL	1:250	RELEASED FOR CONSTRUCTION	
VERTICAL	1:50		K.ZUREK
DATE	2019 04 25	DATE	2019-04-24

PLOT DATE:

ENGINEER'S SEAL

ORIGINAL SIGNED BY S.R.J. COURNOYER 19/04/24

CONSULTANT DRAWING NUMBER
–

BID OPPORTUNITY: 204-2019
CONTRACT NUMBER: 1

FILE PATH: R:\DRAWINGS\WATER\RENEWAL\2019 RENEWALS\Contract 1\Construction dwgs\
FILE NAME: ST. MARTIN BLVD.dwg

Winnipeg

THE CITY OF WINNIPEG

WATER AND WASTE DEPARTMENT
ENGINEERING DIVISION

2019 WATER MAIN RENEWALS
CONTRACT 1

ST. MARTIN BOULEVARD (N-LEG)

28 E BAYVIEW DRIVE (E-LEG) TO CROSSGATE ROAD

SHEET 11 OF 11

CITY DRAWING NUMBER
D-15454