BINSCARTH STREET - CORLISS CRESCENT TO BINSCARTH STREET
SCALE 1:500

DELORME PLACE - GRANDMONT BOULEVARD TO DELORME BAY
SCALE 1:500

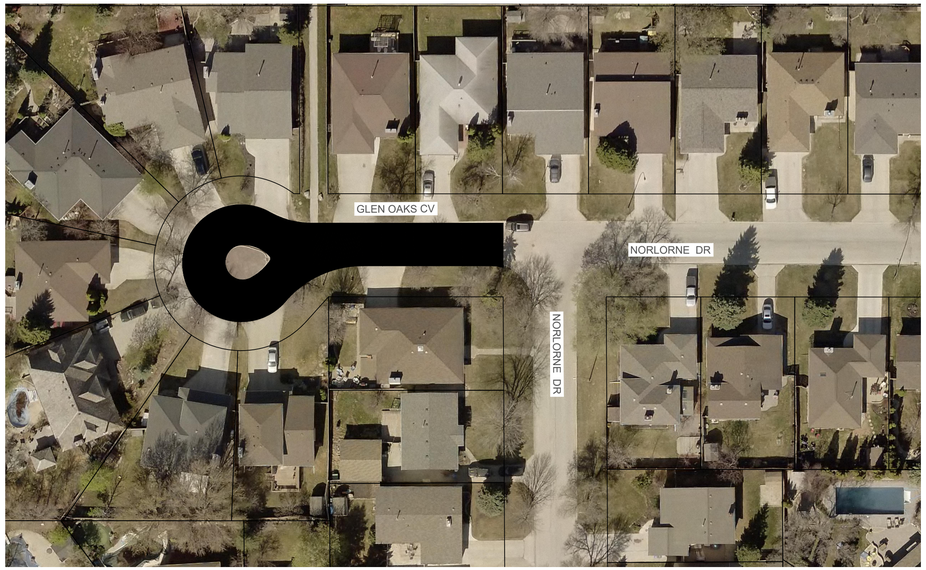

GLEN OAKS COVE - NORLONE DRIVE TO END
SCALE 1:500

MILAN STREET - OSWALD BAY TO HEWITT CRESCENT
SCALE 1:500

PRELIMINARY
NOT TO BE USED FOR CONSTRUCTION

METRIC
WHOLE NUMBERS INDICATE MILLIMETERS
DECIMALIZED NUMBERS INDICATE METERS

TENDER NO. 305-2019

LEGEND

LIMIT OF CONSTRUCTION

SCHOOL LOCATION

TRANSIT ROUTE

LOCATION APPROVED
UNDERGROUND STRUCTURES

SUPR. U/G STRUCTURES COMMITTEE — DATE

NOTE:
LOCATION OF UNDERGROUND STRUCTURES AS SHOWN ARE BASED ON THE BEST INFORMATION AVAILABLE. BUT NO GUARANTEE IS GIVEN THAT ALL EXISTING UTILITIES ARE SHOWN OR THAT THE GIVEN LOCATIONS ARE EXACT. CONFIRMATION OF EXISTENCE AND EXACT LOCATION OF ALL SERVICES MUST BE OBTAINED FROM THE INDIVIDUAL UTILITIES BEFORE PROCEEDING WITH CONSTRUCTION.

B.M.
ELEV.

NO.	REVISIONS	DATE	BY

ENGINEERING DIVISION
TECHNOLOGY SERVICES BRANCH
106 - 1155 PACIFIC AVE

DESIGNED BY	C.W.	CHECKED BY	C.H.
DRAWN BY	C.W.	APPROVED BY	
HOR. SCALE:	1 : 250		
VERTICAL:	1 : 10		
DATE	2019/04/01		

Winnipeg

THE CITY OF WINNIPEG
PUBLIC WORKS DEPARTMENT

2019 THIN BITUMINOUS OVERLAY (TBO) PROGRAM

BINSCARTH STREET, DELORME PLACE,
GLEN OAKS COVE, MILAN STREET

ASPHALT OVERLAY AND ASSOCIATED WORKS

CITY DRAWING NUMBER
SE-19-17

SHEET 1 OF 5

1