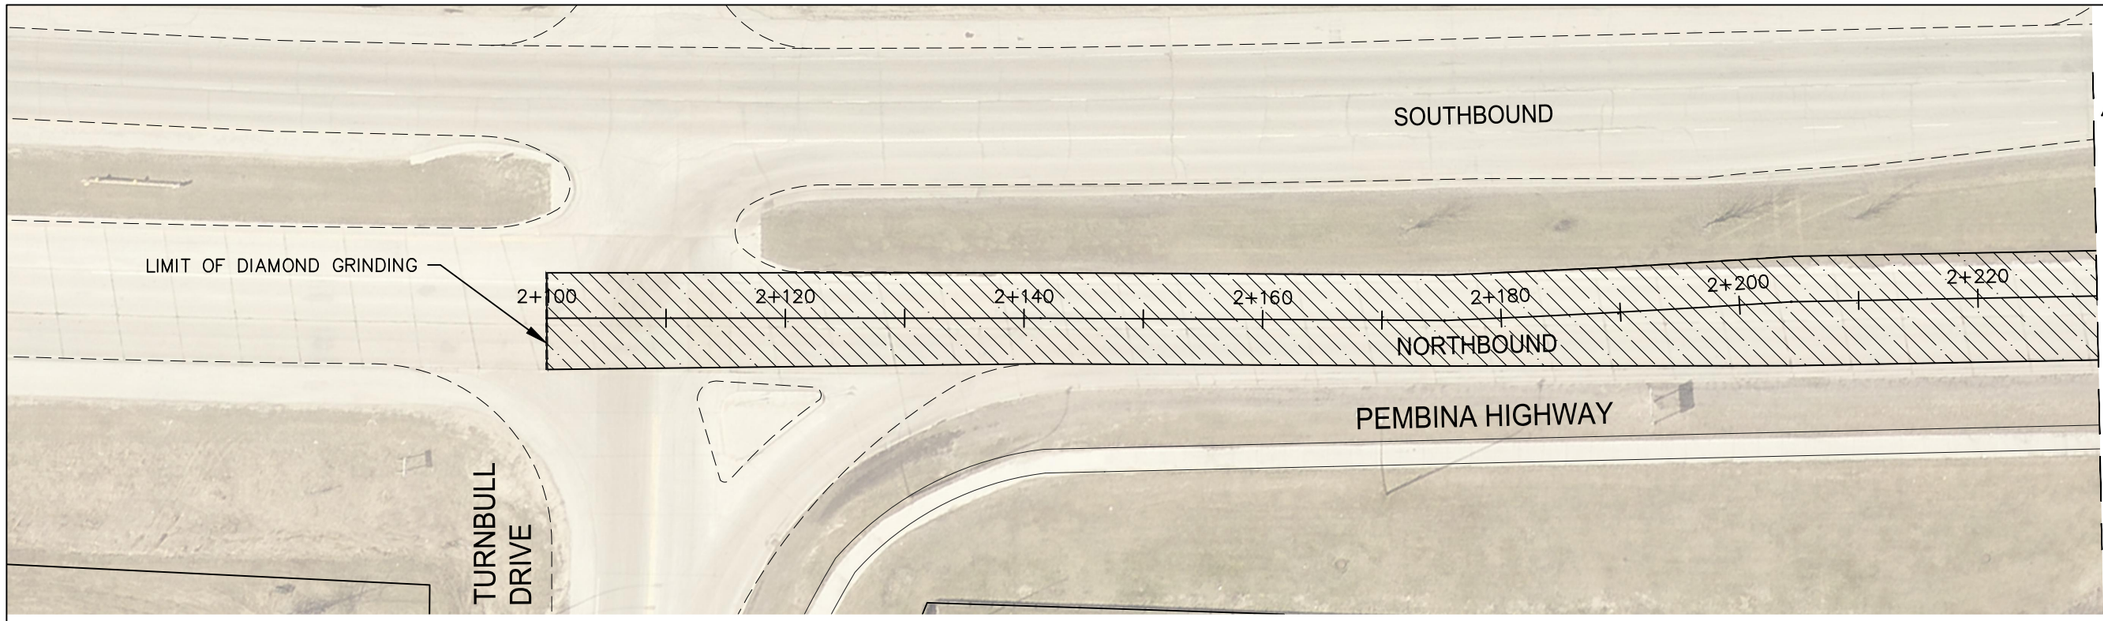

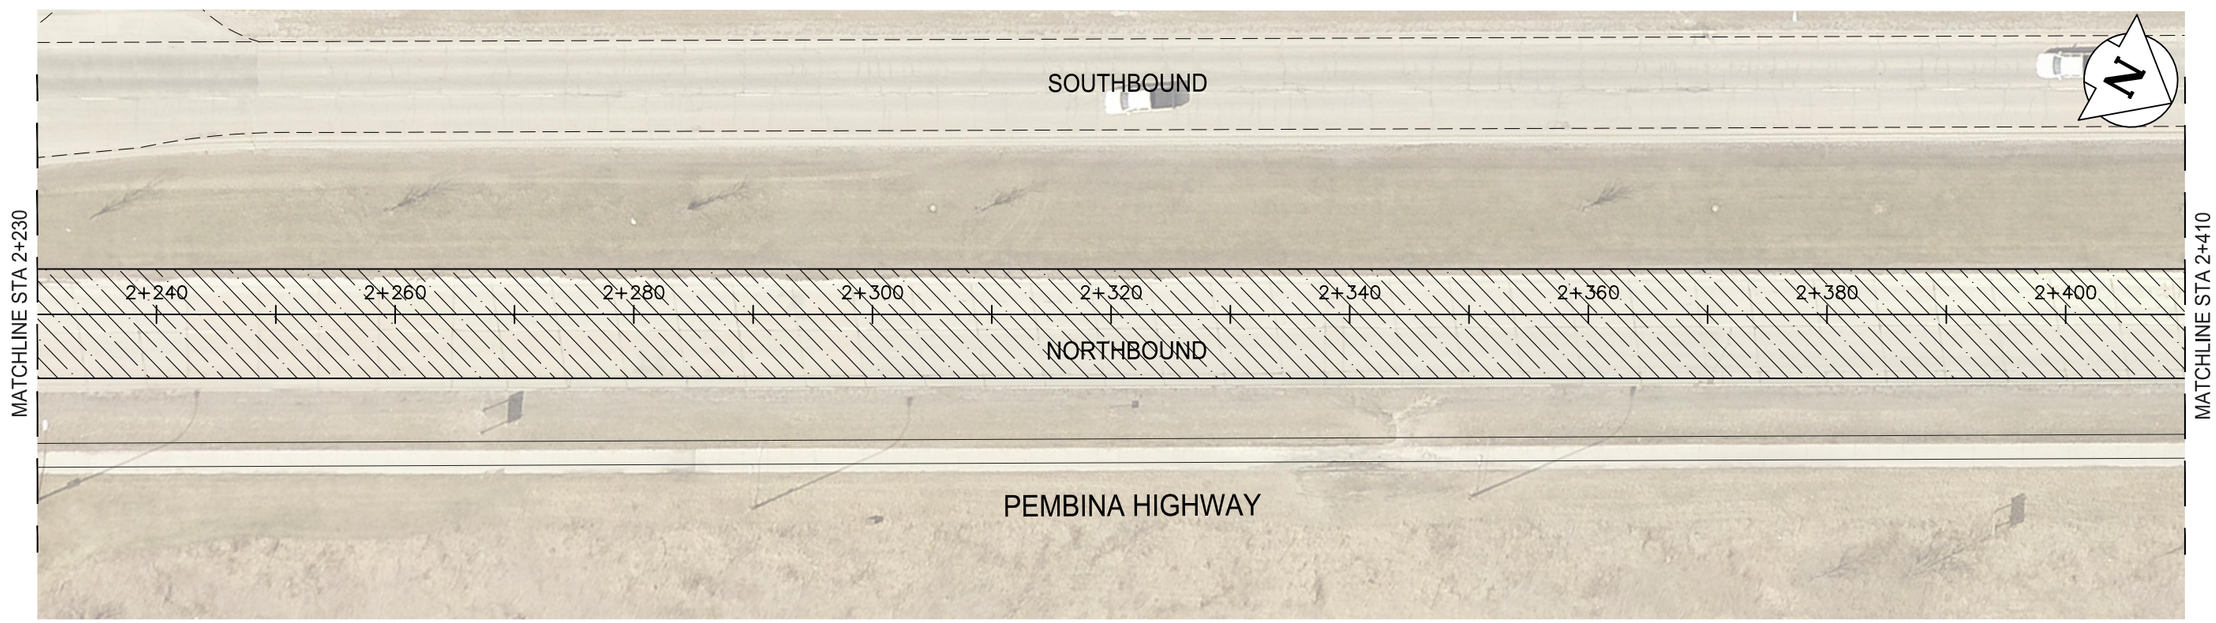

NOTE:
These design documents are prepared solely for the use by the party with whom the design professional has entered into a contract and there are no representations of any kind made by the design professional to any party with whom the design professional has not entered into a contract.

PRELIMINARY

LEGEND

- BUS ROUTE
- PROPERTY LINE
- LIMIT OF CONSTRUCTION
- DIAMOND GRINDING

METRIC
WHOLE NUMBERS INDICATE MILLIMETRES
DECIMALIZED NUMBERS INDICATE METRES

ENGINEERS GEOSCIENTISTS MANITOBA
Certificate of Authorization
WSP Canada Group Limited
No. 6657

NO.	REVISIONS	DATE	BY
2	ISSUED FOR TENDER	14/05/19	J.M.
1	ISSUED FOR CLIENT REVIEW	30/04/19	J.M.

WSP Canada Group Limited
Suite 111 - 93 Lombard Ave
Winnipeg, MB R3B 3B1
t. 204.943.3178
f. 204.943.4948
www.wsp.com

DESIGNED BY	J.M.	CHECKED BY	V.M.
DRAWN BY	S.B.	APPROVED BY	V.M.
HOR. SCALE	1:500	RELEASED FOR CONSTRUCTION	
VERTICAL	-		
DATE	27-FEB-2019	DATE	

ENGINEER'S SEAL

CONSULTANT ACAD DWG. NO.
19M-00209-00-01

Winnipeg
THE CITY OF WINNIPEG
PUBLIC WORKS DEPARTMENT

2019 STREETS MAINTENANCE PROGRAM
NORTHBOUND PEMBINA HIGHWAY
FROM TURNBULL DRIVE TO St.NORBERT BRIDGE

DIAMOND GRINDING
STA. 2+100 TO STA. 2+410

CITY DRAWING NUMBER
SHEET 1 OF 9
TENDER NO.
370-2019

May 08, 2019 – 2:56pm
P:\2019\19M-00209-00 – 2019 Street Maintenance\WSP Dwgs\Diamond Grinding – Contract #2\19M-00209-00-01_07 NB Pembina Hwy_Diamond Grinding_Turnbull Dr.dwg –tab:19M-002(