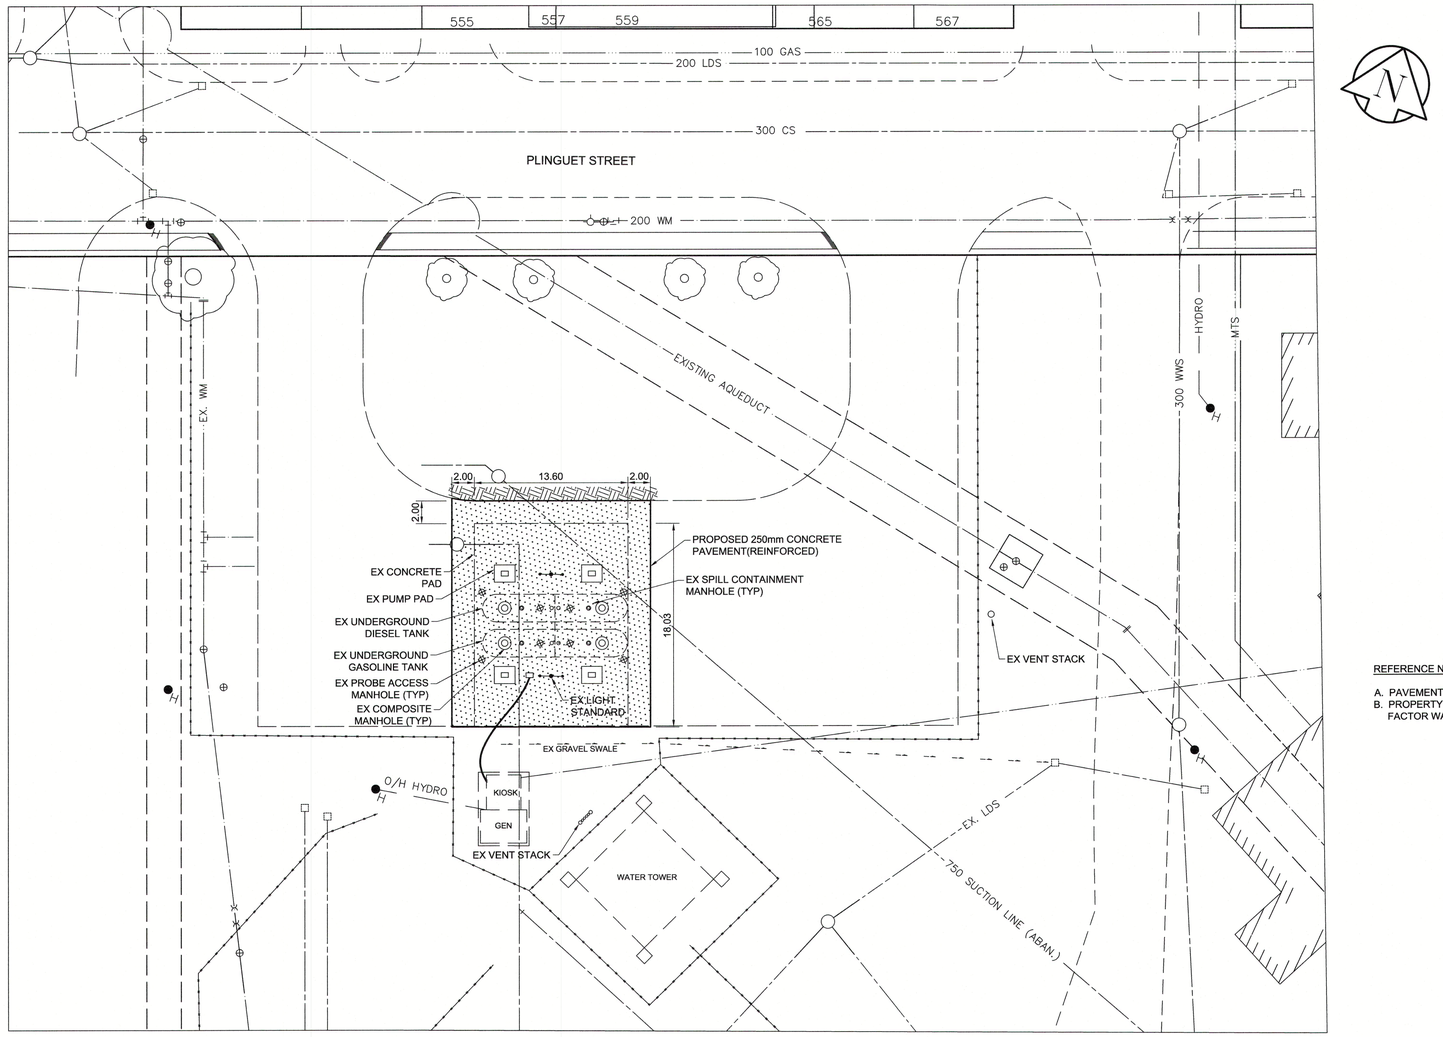

PLAN VIEW
SCALE: 1:250

REFERENCE NOTES

A. PAVEMENT DIMENSIONS ARE TO EDGE OF SLAB
B. PROPERTY LINES OBTAINED FROM THE CITY OF WINNIPEG L.B.I.S., AND SCALE FACTOR WAS NOT APPLIED

ENGINEERS GEOSCIENTISTS MANITOBA
Certificate of Authorization
AECOM Canada Ltd.
No. 4671 Date: 30/04/2019

METRIC
WHOLE NUMBERS INDICATE MILLIMETRES
DECIMALIZED NUMBERS INDICATE METRES

EXISTING	LEGEND - PLAN	PROPOSED	EXISTING	LEGEND - PLAN	PROPOSED	EXISTING	LEGEND - PROFILE	PROPOSED
150 mm W.M.	WATERMAIN	150 mm W.M.		HYDRO			℄ PROFILE	
◇	HYDRANT	✦		M.T.S.			WEST GUTTER	
⊗	VALVE	⊗		CONCRETE			EAST GUTTER	
300mm L.D.S.	LAND DRAINAGE SEWER	300mm L.D.S.		ASPHALT		◇	N/W PROPERTY LINE	
250mm W.W.S.	WASTEWATER SEWER	250mm W.W.S.		PROPERTY LINE		○	S/E PROPERTY LINE	
○	MANHOLE	●		SURVEY BAR				
□	CATCH BASIN	■	235.750	ELEVATION	235.750			
▽	CATCH PIT	▼		TREE				
↕	TRAFFIC SIGNAL POLE			SIDEWALK RAMP				
↕	STREET LIGHT			CONCRETE SIDEWALK				
GAS		GAS		FENCE				

LOCATION APPROVED
UNDERGROUND STRUCTURES

SUPV. U/G STRUCTURES COMMITTEE — DATE

NOTE:
LOCATION OF UNDERGROUND STRUCTURES AS SHOWN ARE BASED ON THE BEST INFORMATION AVAILABLE. BUT NO GUARANTEE IS GIVEN THAT ALL EXISTING UTILITIES ARE SHOWN OR THAT THE GIVEN LOCATIONS ARE EXACT. CONFIRMATION OF EXISTENCE AND EXACT LOCATION OF ALL SERVICES MUST BE OBTAINED FROM THE INDIVIDUAL UTILITIES BEFORE PROCEEDING WITH CONSTRUCTION.

B.M.
ELEV.

NO.	REVISIONS	DATE	BY
1	ISSUED FOR TENDER	30/04/19	TLF

AECOM

DESIGNED BY	TLF	CHECKED BY	BC
DRAWN BY	JA	APPROVED BY	
HOR. SCALE: / VERTICAL:	1:250	RELEASED FOR CONSTRUCTION BY:	
DATE	25/10/18	DATE	

ENGINEER'S SEAL
PROVINCE OF MANITOBA
T.L. FINDLAY
Member
23820
30/04/2019
REGISTERED PROFESSIONAL ENGINEER

CONSULTANT DRAWING NO.
CT-01

Winnipeg
THE CITY OF WINNIPEG
PUBLIC WORKS DEPARTMENT
ENGINEERING DIVISION

552 PLINGUET STREET REFUELLING STATION
PAVEMENT AND EQUIPMENT REHABILITATION

CITY DRAWING NUMBER

SHEET 01 OF 03

SITE PLAN
WINNIPEG FLEET AGENCY
552 PLINGUET ST.