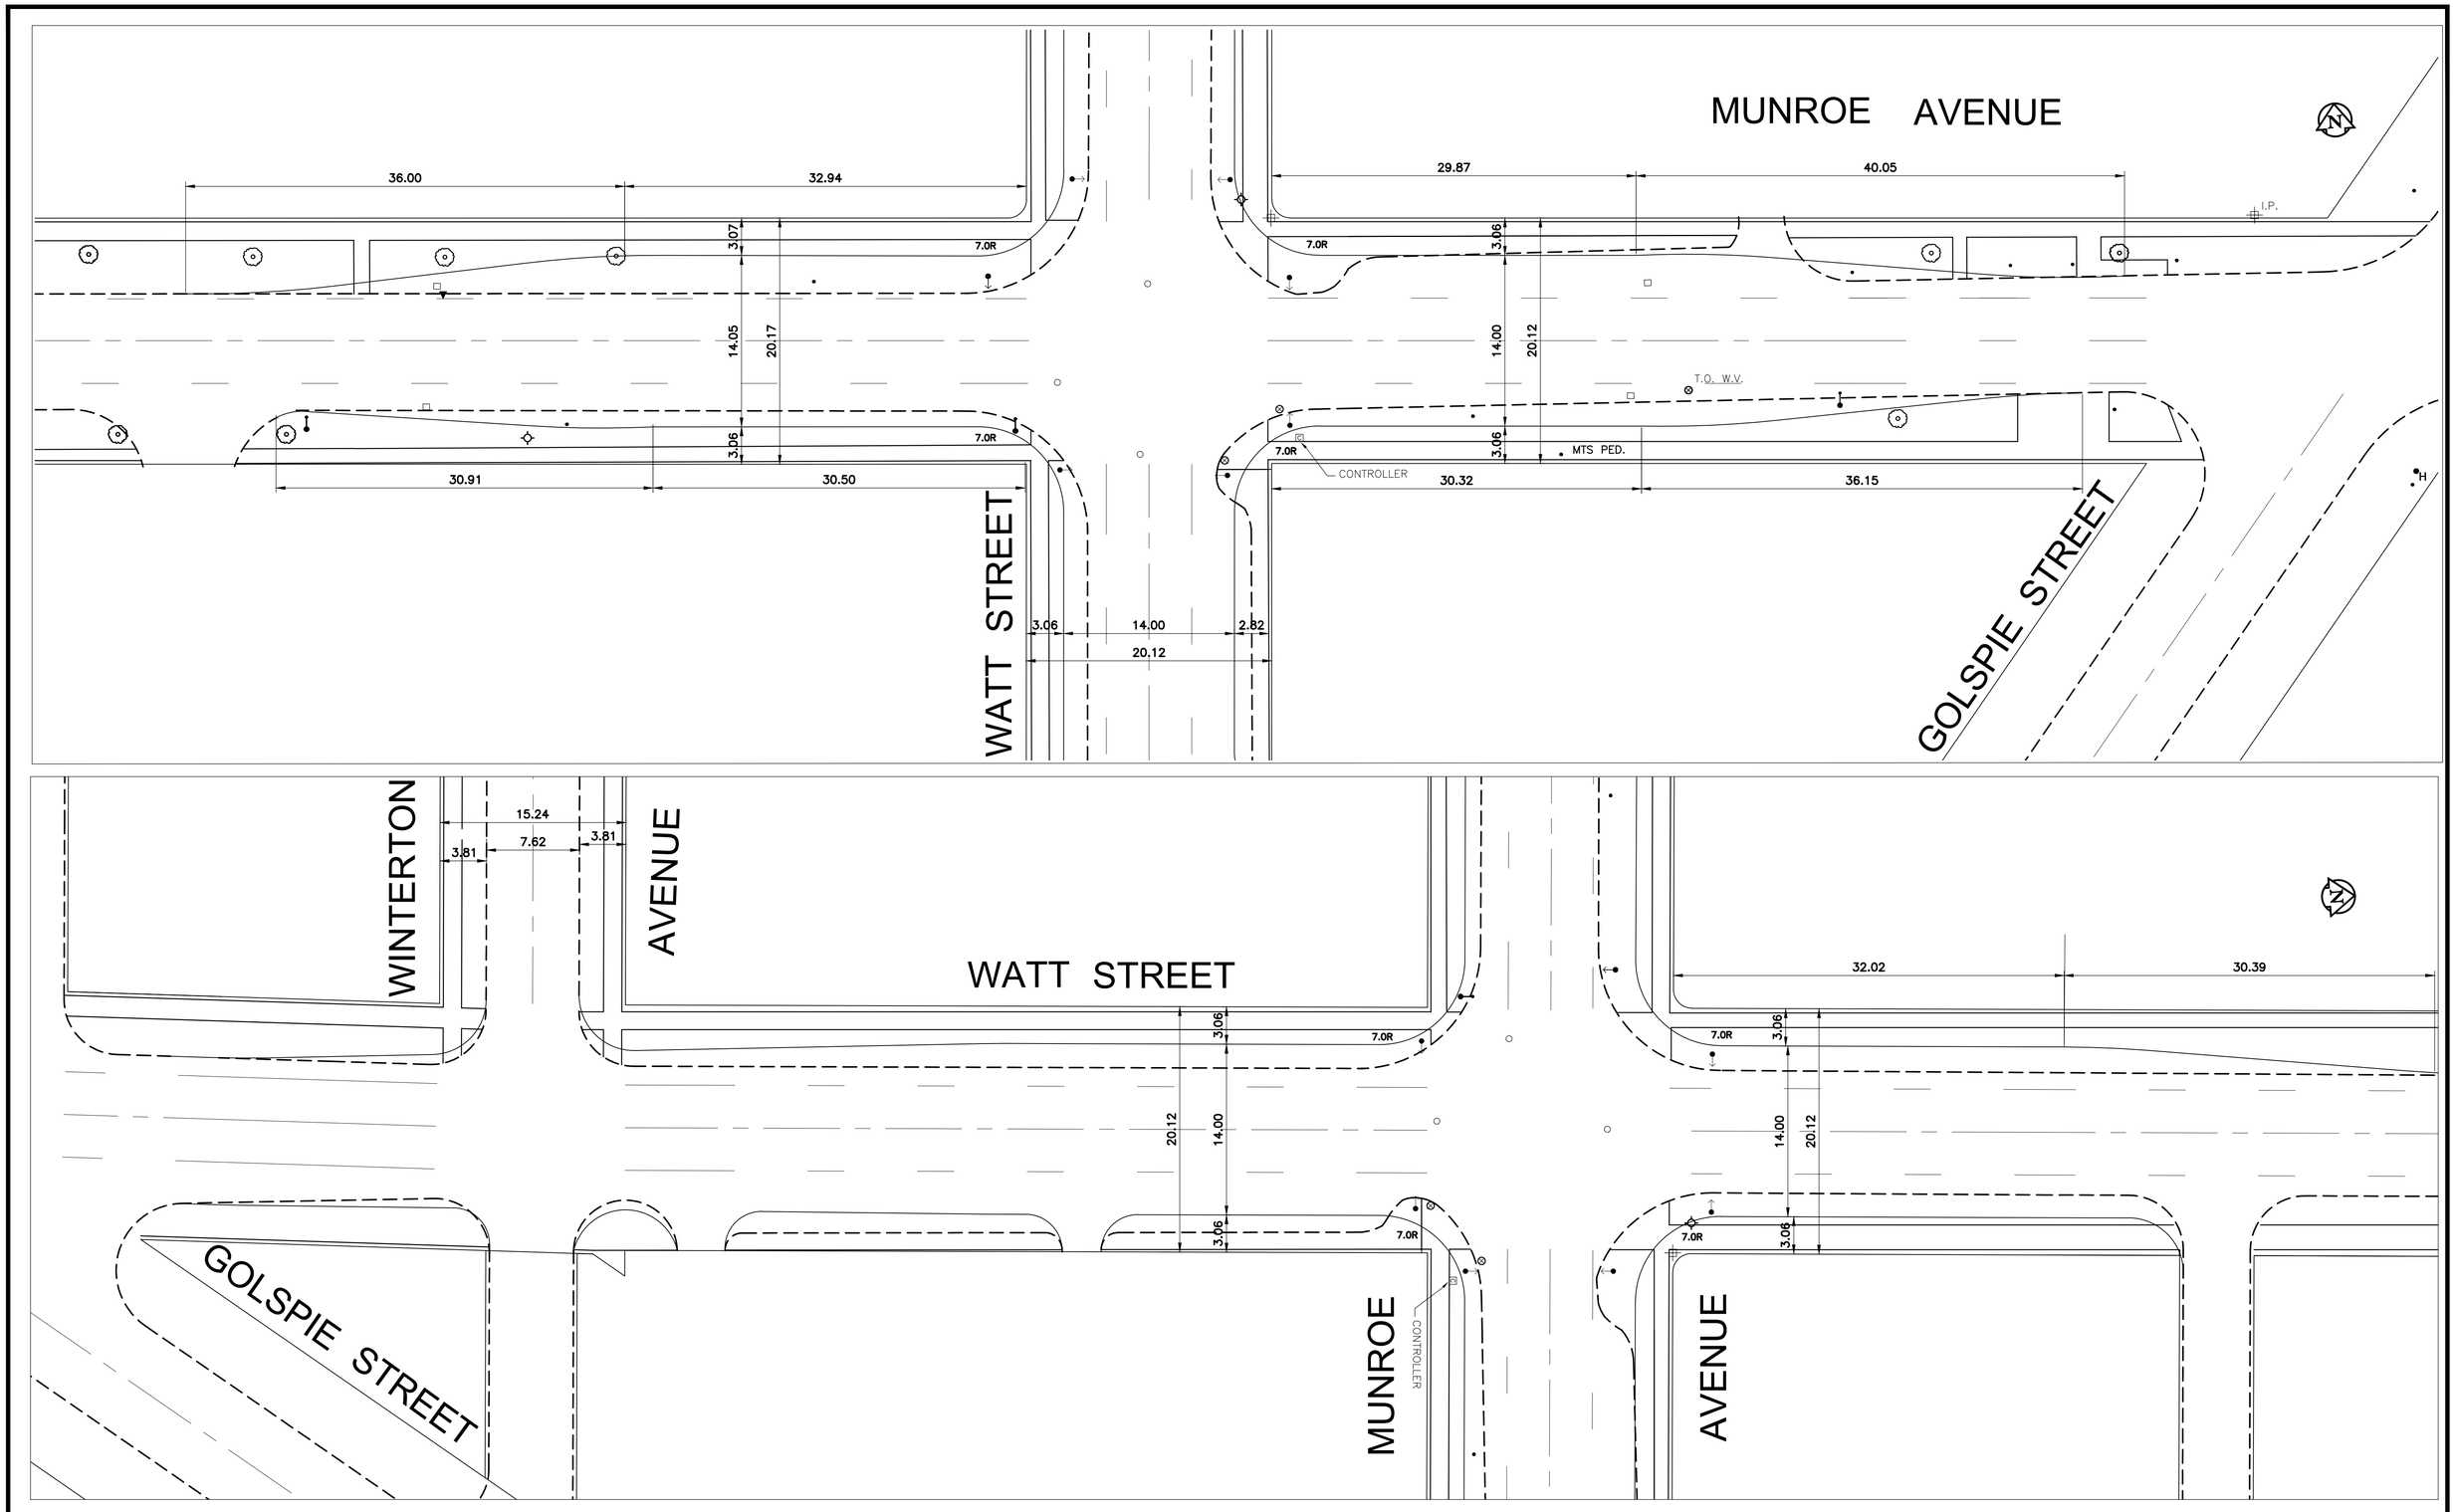

	ROADWAY (CONCRETE PAVEMENT)			GUY WIRE	
	CONCRETE SIDEWALK			MANHOLE	
	SIDEWALK RAMP			CATCH BASIN	
	SHOULDER			CURB INLET	
	RIGHT-OF-WAY			FIRE HYDRANT	
C	TRAFFIC SIGNAL CONTROLLER	C		WATER VALVE	
	TRAFFIC SIGNAL POLE			SURVEY BAR	
S	TRAFFIC SIGNAL PEDESTAL	S		TREE	
	LIGHT STANDARD			BUILDING	
H	HYDRO WOOD POLE			CULVERT	
EXISTING	LEGEND	PROPOSED	EXISTING	LEGEND	PROPOSED

LOCATION APPROVED
UNDERGROUND STRUCTURES

SUPV. U/G STRUCTURES COMMITTEE — DATE

NOTE:
LOCATION OF UNDERGROUND STRUCTURES AS SHOWN ARE BASED ON THE BEST INFORMATION AVAILABLE BUT NO GUARANTEE IS GIVEN THAT ALL EXISTING UTILITIES ARE SHOWN OR THAT THE GIVEN LOCATIONS ARE EXACT. CONFIRMATION OF EXISTENCE AND EXACT LOCATION OF ALL SERVICES MUST BE OBTAINED FROM THE INDIVIDUAL UTILITIES BEFORE PROCEEDING WITH CONSTRUCTION.

B.M.
ELEV.

NO.	REVISIONS	DATE	BY

PRELIMINARY

DESIGNED BY: ?	CHECKED BY: ?
DRAWN BY: T.G.A.	APPROVED BY: ?
HOR. SCALE: 1 : 250 VERTICAL: N.A.	RELEASED FOR CONSTRUCTION
DATE: 08.02.20	DATE: ?

CONSULTANT DRAWING NO.

THE CITY OF WINNIPEG
PUBLIC WORKS DEPARTMENT
TRANSPORTATION ENGINEERING DIVISION

MUNROE AVE.
AT
WATT ST.

ROADWAY IMPROVEMENT

SHEET 1 OF 1
CAD FILE DRAWING NUMBER ?
CITY DRAWING NUMBER ?

RE: P-3064-14,15,16, P-2987-09 & AERIAL PHOTO C130