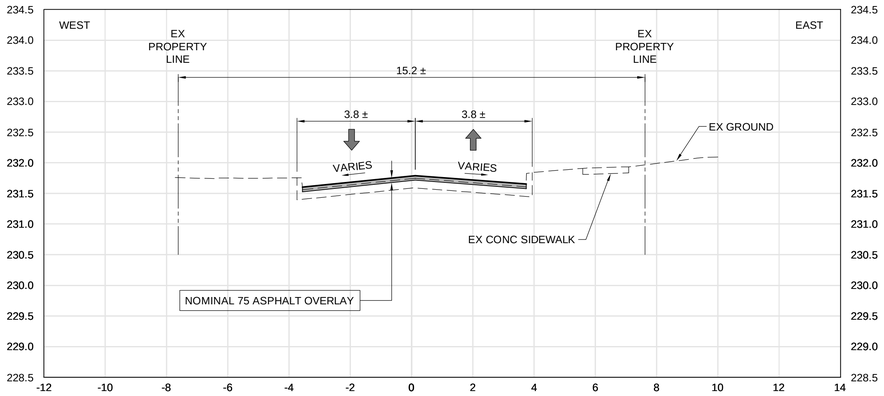

G 13 20 SECTION - PULBERRY STREET- STA. 1+045
SCALE: H=1:100, V=1:50

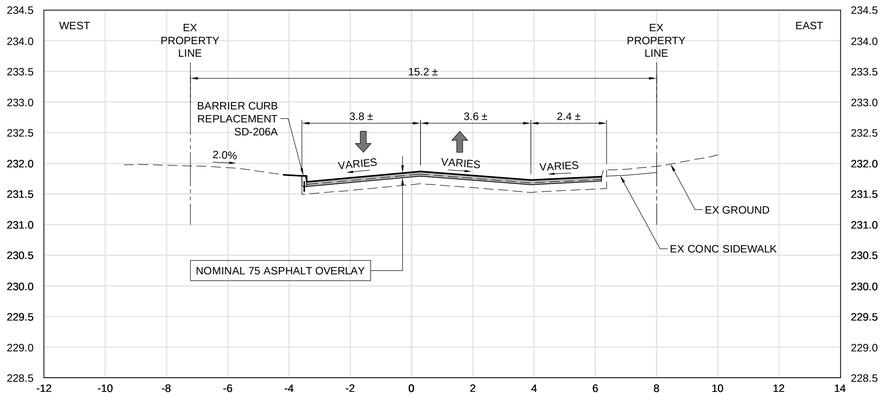

H 14 20 SECTION - PULBERRY STREET- STA. 1+230
SCALE: H=1:100, V=1:50

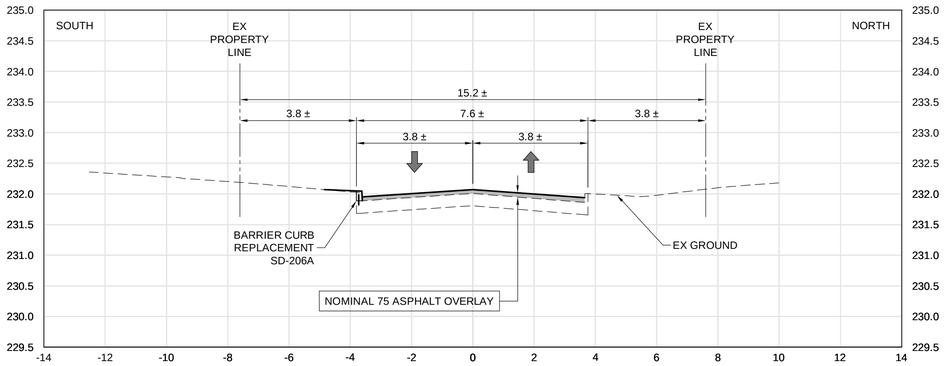

I 17 20 SECTION - TRAYNOR BAY- STA. 1+160
SCALE: H=1:100, V=1:50

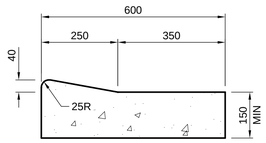

1 09 20 40 mm LIP CURB & GUTTER
SCALE: 1:10

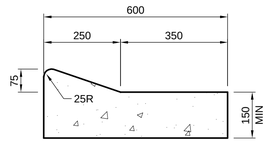

2 09,19 20 75 mm LIP CURB & GUTTER
SCALE: 1:10

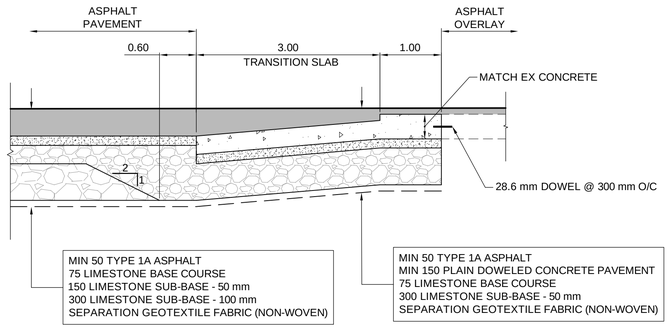

4 09 20 TRANSITION SLAB - ASP TO CONC WITH ASP OVLY
SCALE: H=1:50, V=1:25

PRELIMINARY ONLY
NOT FOR CONSTRUCTION

APEGM
Certificate of Authorization
Dillon Consulting Limited (MB)
No. 1789 Date: 2019/05/14

UNDERGROUND STRUCTURES
SUPV. U/G STRUCTURES DATE
LOCATION OF UNDERGROUND STRUCTURES AS SHOWN ARE BASED ON THE BEST INFORMATION AVAILABLE, BUT NO GUARANTEE IS GIVEN THAT ALL EXISTING UTILITIES ARE SHOWN OR THAT THE GIVEN LOCATIONS ARE EXACT. CONFIRMATION OF EXISTENCE AND EXACT LOCATION OF ALL SERVICES MUST BE OBTAINED FROM THE INDIVIDUAL UTILITIES BEFORE PROCEEDING WITH CONSTRUCTION.

B.M. ELEV.

NO.	REVISIONS	DATE	BY
0	ISSUED FOR TENDER	19/05/14	BC

DESIGNED BY JAT/RTP
DRAWN BY TJH/PMW
CHECKED BY JAT/RTP
APPROVED BY BC
HOR. SCALE AS NOTED
VERTICAL AS NOTED
DATE 2019/05/14

DILLON CONSULTING

RELEASED FOR CONSTRUCTION
DATE

ENGINEER'S SEAL
PROVINCE OF MANITOBA
ORIGINAL STAMPED BY
S.B. COOK
2019/05/14
REGISTERED PROFESSIONAL ENGINEER

CONSULTANT PROJECT NUMBER
18-8858

Winnipeg
THE CITY OF WINNIPEG
PUBLIC WORKS DEPARTMENT

2019 LOCAL STREETS RENEWAL PROGRAM
TRAVERSE AVENUE, HAMEL AVENUE, FLYNN STREET, AND VARIOUS OTHER LOCATIONS

SECTIONS AND DETAILS

CITY DRAWING NUMBER
SHEET 20 OF 20
CONSULTANT DRAWING NUMBER

G:\CAD\188858\Drawings\Roadworks\Contract1\188858-CON-CT-SECTIONS.dwg