ISO A1 - 594mm x 841mm

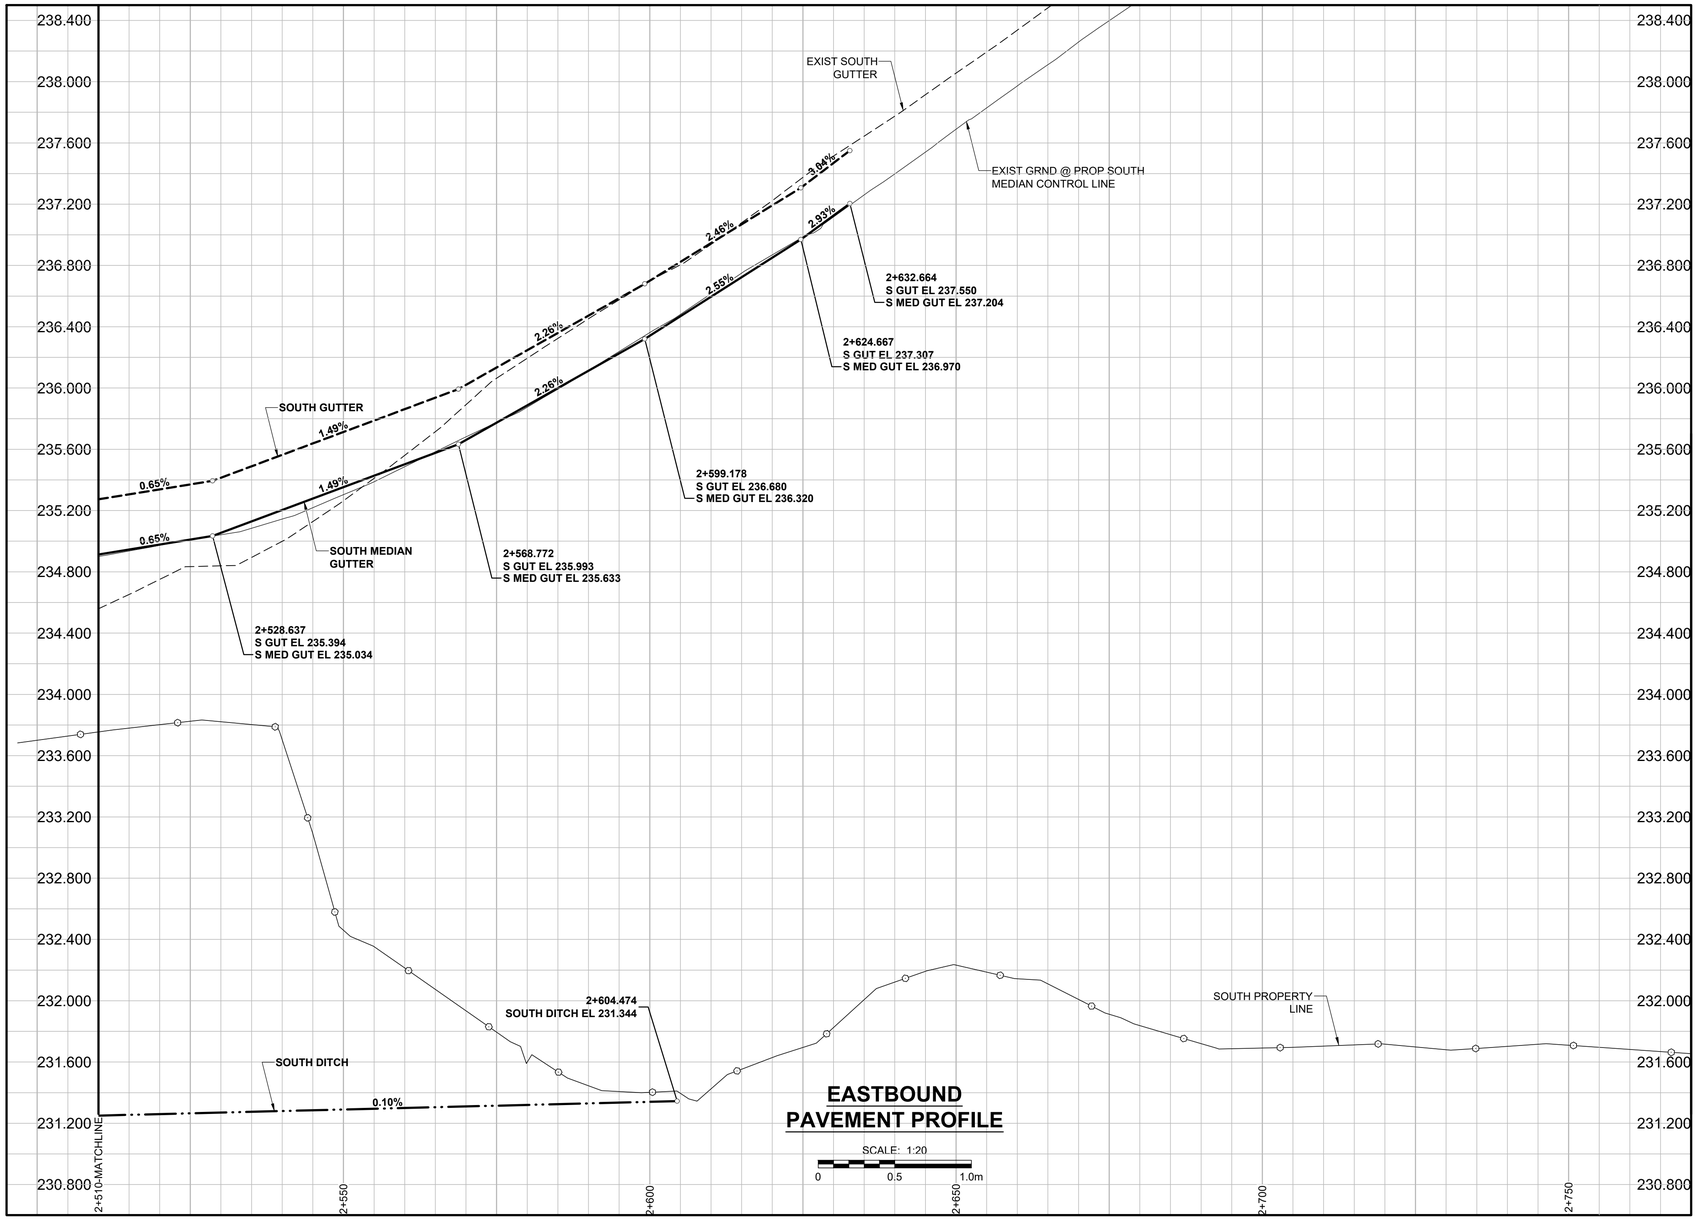

CHAINAGE ALONG SOUTH MEDIAN LINE

EASTBOUND PAVEMENT PROFILE

SCALE: 1:20

0 0.5 1.0m

REFERENCE LEGEND

-SEE DRAWING 17 FOR PAVING
-SEE DRAWING 33 FOR GRADING

METRIC

WHOLE NUMBERS INDICATE MILLIMETRES
DECIMALIZED NUMBERS INDICATE METRES

EXISTING	LEGEND - PLAN	NEW	EXISTING	LEGEND - PLAN	NEW	EXISTING	LEGEND - PLAN	NEW
	GAS		○	MANHOLE	●		CONCRETE PAVEMENT	
	MTS / PEDESTAL		□	CATCH BASIN / CATCH PIT	■		CONC SIDEWALK / MEDIAN	
	HYDRO / CABINET		△	CURB INLET WITH BOX	▲		ASPHALT PAVEMENT	
	CATV / FIBRE OPTIC		⊙	TREE			ASPHALT PAV'T WIDENING	
	TRAFFIC SIGNALS / PIT		TH-12	TEST HOLE			PAVING STONE	
	LAND DRAINAGE SEWER			PROPERTY LINE			GRAVEL	
	SANITARY/COMBINED SEWER			SURVEY BAR			RAMP CURB	
	CB LEAD / SSP / DCP			FENCE			PLANING / REMOVAL	
	WATER MAIN			BOC / EDGE OF PAVEMENT				
	SUBDRAIN		33.000	ELEVATION	33.333			
	DITCH			TRAFFIC SIGN				

LOCATION APPROVED

UNDERGROUND STRUCTURES

SUPR. U/G STRUCTURES COMMITTEE _____ DATE _____

NOTE:
LOCATION OF UNDERGROUND STRUCTURES AS SHOWN ARE BASED ON THE BEST INFORMATION AVAILABLE BUT NO GUARANTEE IS GIVEN THAT ALL EXISTING UTILITIES ARE SHOWN OR THAT THE GIVEN LOCATIONS ARE EXACT. CONFIRMATION OF EXISTENCE AND EXACT LOCATION OF ALL SERVICES MUST BE OBTAINED FROM THE INDIVIDUAL UTILITIES BEFORE PROCEEDING WITH CONSTRUCTION.

GBM - 55-015
ELEV - 233.170

No.	REVISIONS	YY/MM/DD	BY
C	ISSUED FOR TENDER	19/03/22	RPB
B	ISSUED FOR CLIENT REVIEW	19/02/15	RPB
A	ISSUED FOR 66% CLIENT REVIEW	18/12/21	RPB

MORRISON HERSHFIELD

DESIGNED BY	WRJ	CHECKED BY	RPB
DRAWN BY	DID	APPROVED BY	BWB
HOR SCALE	1:500	RELEASED FOR CONSTRUCTION	
VERT SCALE	1:20	N/A	
DATE	19/03/22	DATE	

PROFESSIONAL'S SEAL
PROVINCE OF MANITOBA
R.P. BRUCE
REGISTERED PROFESSIONAL ENGINEER

CONSULTANT FILE NAME
1804191-43-Fermor-PR-43.dwg

ENGINEERS GEOSCIENTISTS MANITOBA
Certificate of Authorization
MORRISON HERSHFIELD
No. 1736

TENDER No.8-2019

Winnipeg

THE CITY OF WINNIPEG
PUBLIC WORKS DEPARTMENT
ENGINEERING DIVISION

2019/2020 REGIONAL STREET RENEWAL PROGRAM
FERMOR AVENUE
FROM LAGIMODIERE BOULEVARD
TO PLESSIS ROAD (CITY BOUNDARY)
PROFILES
FERMOR AVENUE - EASTBOUND LANES
STA 2+510 SM TO STA 2+760 SM

CITY DRAWING NUMBER: P-3501-43
SHEET 43 OF 63
DRAWING No. 43

P:\2018\1804191\00-20192020 Regional St Renew Fermor\09. CAD\07. Sheets\1804191-43-Fermor-PR-43.dwg Last Saved: 2/15/2019 12:06 PM by DDoszpod Plotted: 3/22/2019 8:40 AM by Daniel Doszpod