SEWER JUNCTION INFORMATION FROM SEWER VIDEO INSPECTION		
SEWER ID S-MA00001051		
DISTANCE FROM MH00000919		
DISTANCE	DIAMETER	CLOCK
3.3	150	10
5.6	150	2
11.0	150	10
13.9	150	2
18.4	150	10
21.3	150	2
23.5	150	10
25.2	150	10
25.8	150	10
28.7	150	2
33.9	150	10
36.0	150	2
38.4	150	10
41.2	150	10
44.2	150	2
48.7	150	10
51.5	150	2
56.0	150	10
59.7	150	2
64.1	150	10
67.1	150	2
72.1	150	10
74.3	150	2
79.3	150	10
81.5	150	2

KILBRIDE AVENUE

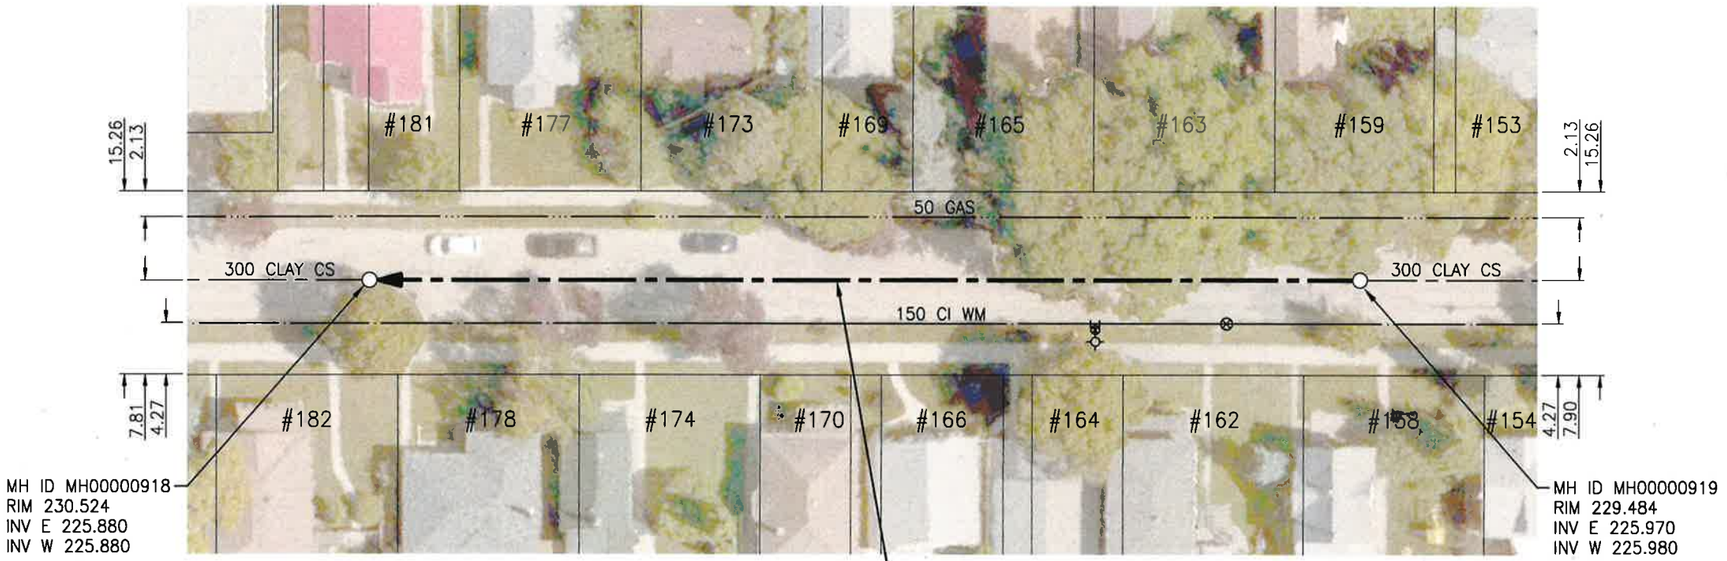

WARNING

IF POWER EQUIPMENT OR EXPLOSIVES ARE TO BE USED FOR EXCAVATION ON THIS PROJECT THE CONTRACTOR MUST:

1) NOTIFY THE GAS COMPANY OF THE PROPOSED LOCATION OF EXCAVATION.

2) TAKE PRECAUTION TO AVOID DAMAGE TO GAS COMPANY INSTALLATIONS.

SEE PROVINCIAL REGULATION 140/92 FOR DETAILS

ENGINEERS GEOSCIENTISTS MANITOBA
Certificate of Authorization
Stantec Consulting Ltd.
No. 1301

METRIC
WHOLE NUMBERS INDICATE MILLIMETRES
DECIMALIZED NUMBERS INDICATE METRES
1:500 0 5 15 25m

TENDER NO. 117-2020

LOCATION APPROVED
UNDERGROUND STRUCTURES

SUPV. U/G STRUCTURES COMMITTEE — DATE

NOTE:
LOCATION OF UNDERGROUND STRUCTURES AS SHOWN ARE BASED ON THE BEST INFORMATION AVAILABLE BUT NO GUARANTEE IS GIVEN THAT ALL EXISTING UTILITIES ARE SHOWN OR THAT THE GIVEN LOCATIONS ARE EXACT. CONFIRMATION OF EXISTENCE AND EXACT LOCATION OF ALL SERVICES MUST BE OBTAINED FROM THE INDIVIDUAL UTILITIES BEFORE PROCEEDING WITH CONSTRUCTION.

B.M.
ELEV.

NO.	REVISIONS	DATE	BY
2	ISSUED FOR TENDER	20.03.20	RS
1	ISSUED FOR REVIEW	20.03.09	RS

Stantec
905 Waverley Street, Winnipeg, Manitoba
Tel 204-489-5900 Fax 204-453-9012

DESIGNED BY	RS	CHECKED BY	RS
DRAWN BY	SC	APPROVED BY	RS
HOR. SCALE: 1:500 VERTICAL:		RELEASED FOR CONSTRUCTION:	
DATE 20.01.06		DATE	

ENGINEER'S SEAL
PROVINCE OF MANITOBA
R.M. SHERLOCK
MEMBER 24045
REGISTERED PROFESSIONAL ENGINEER

CONSULTANT DRAWING NO.
C-146

Winnipeg

THE CITY OF WINNIPEG
WATER AND WASTE DEPARTMENT

2019 SEWER RENEWALS BY CIPP LINING
CONTRACT 7
KILBRIDE AVENUE
2ND MH E OF MAIN ST TO
1ST MH E OF MAIN ST

SHEET 48 OF 50
CAD FILE DRAWING NUMBER
18920c-141-934.dwg
CITY DRAWING NUMBER
12439

V:\1112\active\111218920\0300_drawing\0302_sheet_files\02_civil\18920c-141-934.dwg