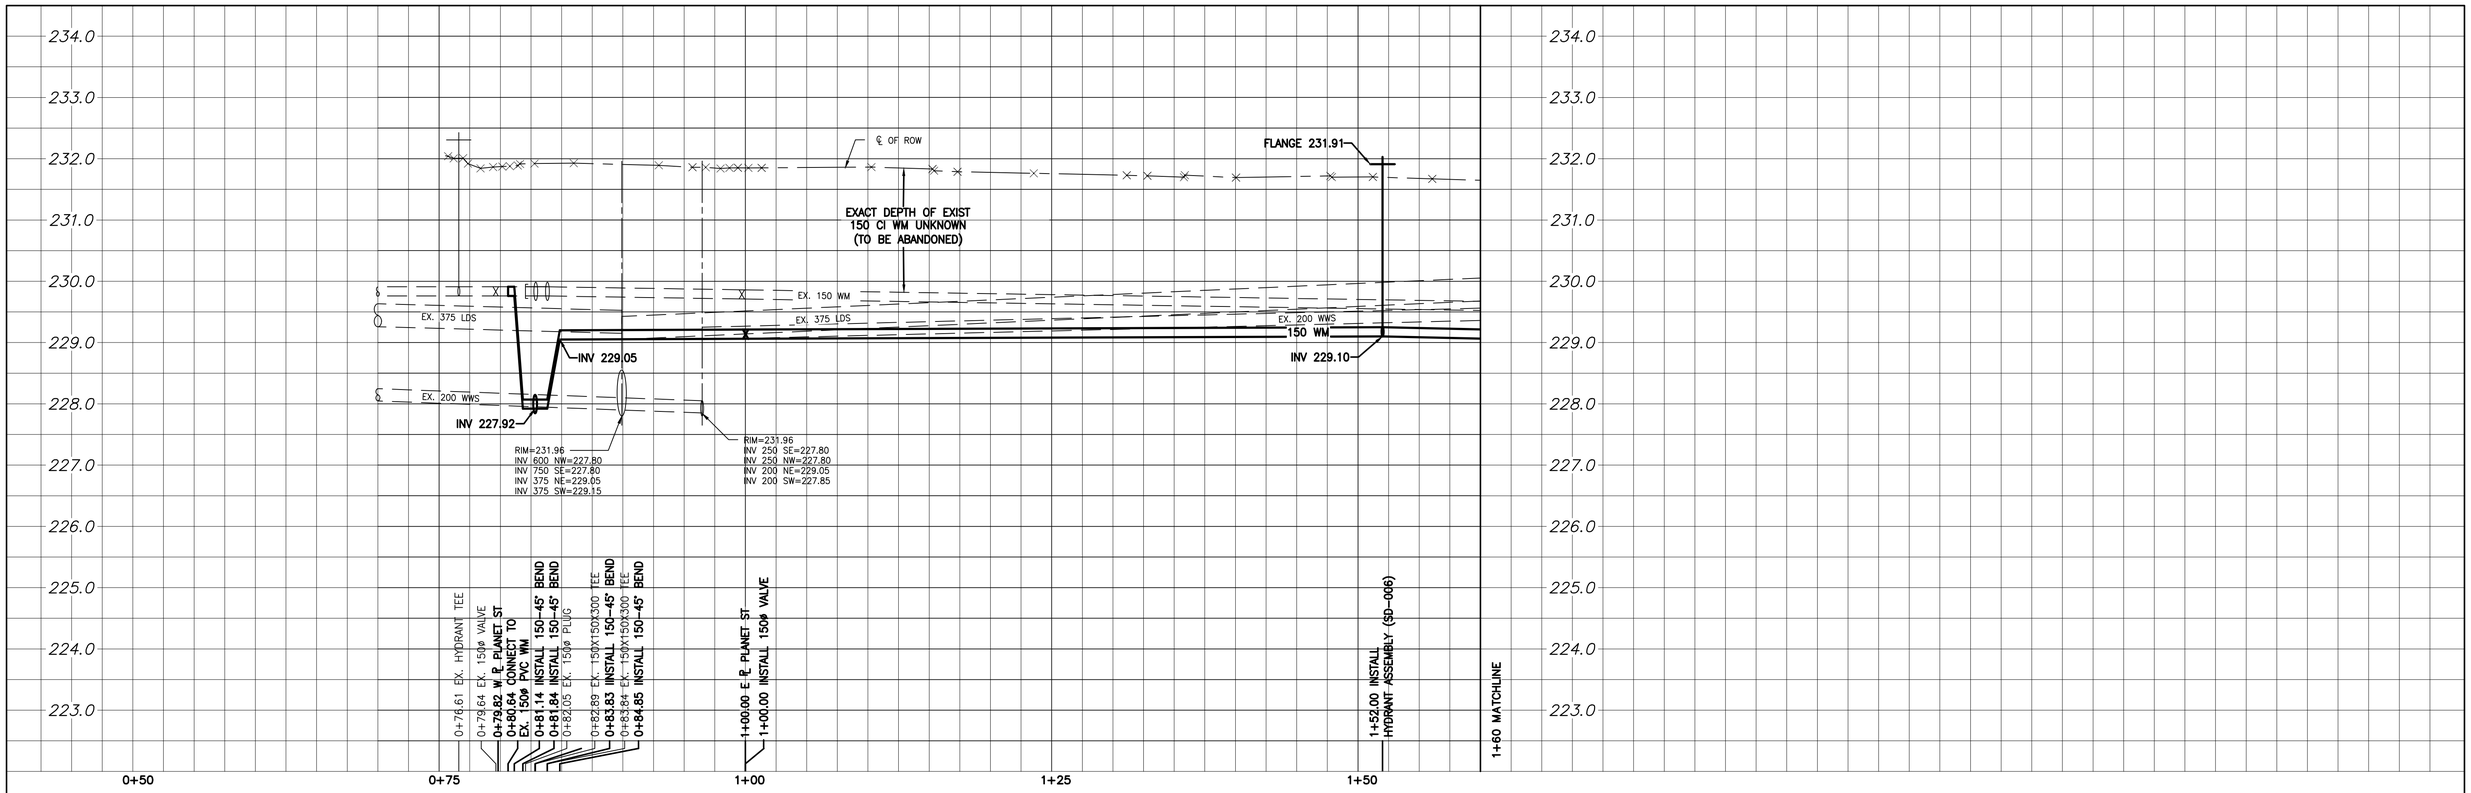

NOTE: CHAINAGES SHOWN ARE ALONG CENTRE LINE OF ROW

SEE DWG. D-15660 FOR CONTINUATION

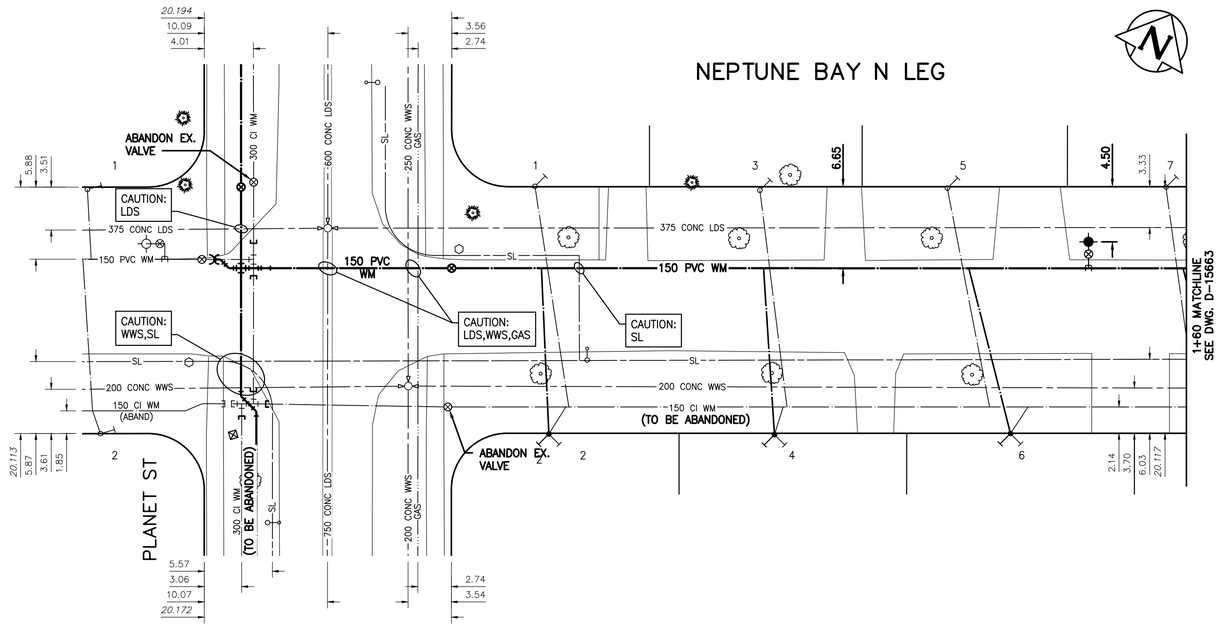

SEE DWG. D-15661 FOR CONTINUATION

NOTE: VALVES TO BE INSTALLED CLOCKWISE TO CLOSE

METRIC
WHOLE NUMBERS INDICATE MILLIMETRES
DECIMALIZED NUMBERS INDICATE METRES

0.0 5.0 10.0 15.0 20.0 25.0

WATER SERVICE INFORMATION

ADDRESS	PIPE SIZE & MATERIAL (STREET)	PIPE SIZE & MATERIAL (PROP.)	SHORT & LONG MEASUREMENT	CORP. LOCATION	REMARKS
1 NEPTUNE BAY	–	–	6.80 EWLL	108.60 E/HYDT	RECONNECT SERVICE
RESIDENTIAL	CU	–	27.30 EWL PLANET ST		
* 2 NEPTUNE BAY	–	–	8.00 EWLL	107.00 E HYD	RENEW SERVICE
RESIDENTIAL	–	–	28.10 EWL PLANET ST		
3 NEPTUNE BAY	–	–	9.00 EWLL	167.00 E HYD	RECONNECT SERVICE
RESIDENTIAL	–	–	25.10 EEL PLANET ST		
* 4 NEPTUNE BAY	–	–	7.80 EWLL	165.50 E HYD	RENEW SERVICE
RESIDENTIAL	–	–	26.40 EEL PLANET ST		
5 NEPTUNE BAY	–	–	7.00 EWLL	221.50 E HYD	RECONNECT SERVICE
RESIDENTIAL	–	–	40.50 EEL PLANET ST		
* 6 NEPTUNE BAY	–	–	8.50 EWLL	230.70 E HYD	RENEW SERVICE
RESIDENTIAL	–	–	45.60 EEL PLANET ST		
7 NEPTUNE BAY	–	–	8.00 EWLL	276.50 E HYD	RECONNECT SERVICE
RESIDENTIAL	–	–	58.30 EEL PLANET ST		
1 SATURN BAY	20	–	7.50 EWLL	5.27 W OF HYD @ 2 SATURN	OUTSIDE LIMITS
RESIDENTIAL	–	–	29.80 WWL PLANET ST		
2 SATURN BAY	20	–	7.80 EWLL	19.20 W OF HYD @ 2 SATURN	OUTSIDE LIMITS
RESIDENTIAL	CU	–	29.60 WEL PLANET ST		

* SERVICES TO BE RENEWED TO P.L.

LOCATION APPROVED
UNDERGROUND STRUCTURES

SUPV. U/G STRUCTURES COMMITTEE — DATE

NOTE:

LOCATION OF UNDERGROUND STRUCTURES AS SHOWN ARE BASED ON THE BEST INFORMATION AVAILABLE BUT NO GUARANTEE IS GIVEN THAT ALL EXISTING UTILITIES ARE SHOWN OR THAT THE GIVEN LOCATIONS ARE EXACT. CONFIRMATION OF EXISTENCE AND EXACT LOCATION OF ALL SERVICES MUST BE OBTAINED FROM THE INDIVIDUAL UTILITIES BEFORE PROCEEDING WITH CONSTRUCTION.

B.M. 84R551 S.W. Cor. Parker Ave. & Planet St., Brass
ELEV. 232.293 plug in 12.5 m Conc. pile, 2.6 m E. of W.L. Planet

NO.	REVISIONS	DATE	BY
02	ISSUED FOR TENDER	2020.04.01	RS
01	ISSUED FOR 60% REVIEW	2020.03.09	RS

Stantec

DESIGNED BY	RS	CHECKED BY	RS
DRAWN BY	SC	APPROVED BY	RS
SCALE: HORIZONTAL	1:250	RELEASED FOR CONSTRUCTION	
VERTICAL	1:50		
DATE	2019.01.15	DATE	

PLOT DATE: 2020 04 01

ENGINEER'S SEAL

ORIGINAL SEALED BY R.M. SHERLOCK P. ENG. 2020/04/01

CONSULTANT DRAWING NUMBER
C-203

TENDER NUMBER: 119-2020

Winnipeg

THE CITY OF WINNIPEG
WATER AND WASTE DEPARTMENT
ENGINEERING DIVISION

2020 WATERMAIN RENEWALS
CONTRACT 4

NEPTUNE BAY N LEG
PLANET ST TO STA. 1+60

SHEET 05 OF 22
CITY DRAWING NUMBER
D-15662

FILE PATH: V:\1112\active\111219000\0300_drawing\0302_sheet_files\02_civil\