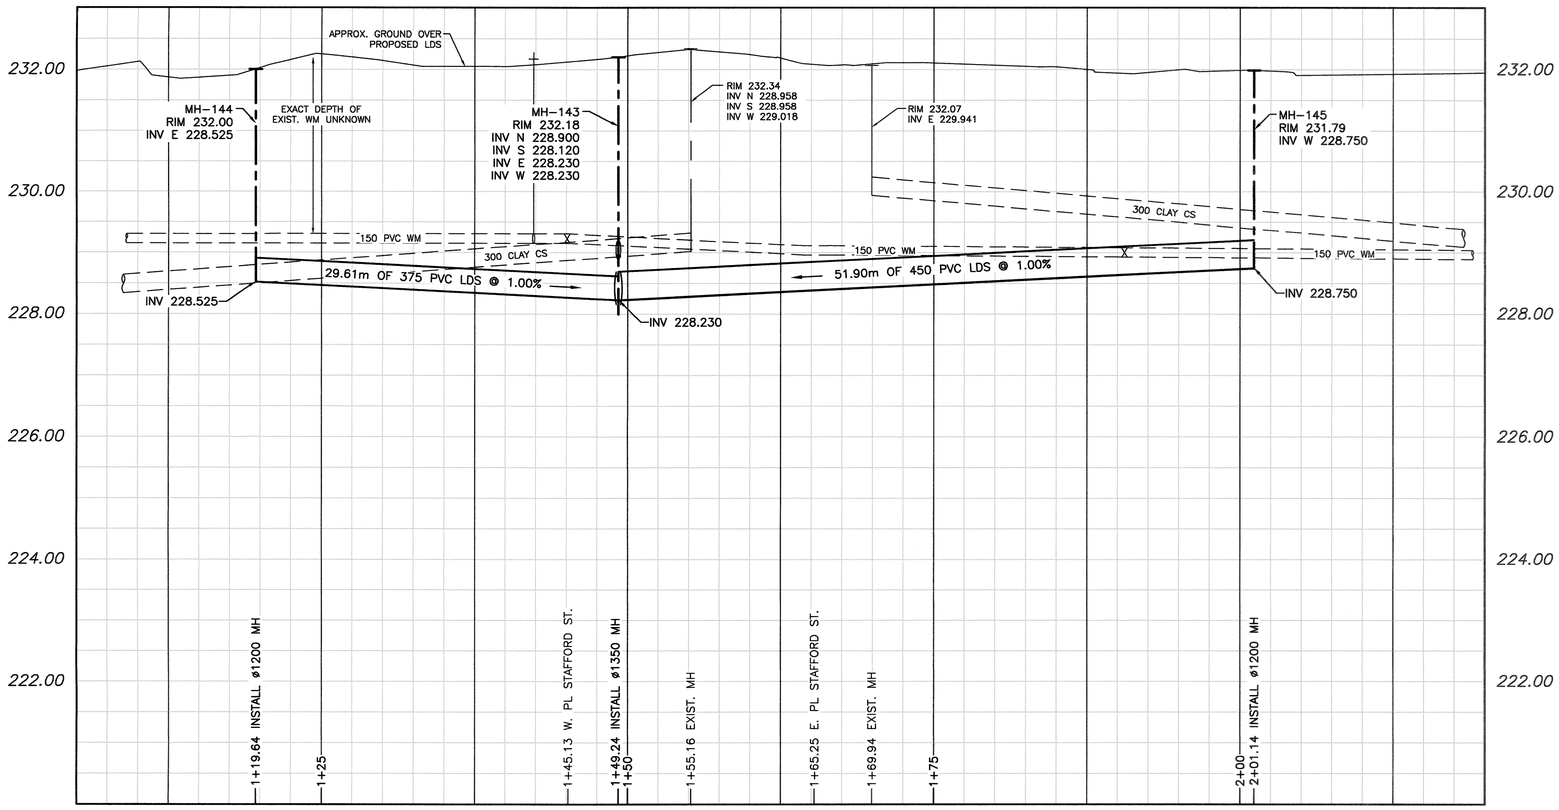

NOTE: CHAINAGES SHOWN ARE ALONG ℄ OF PROPOSED LDS

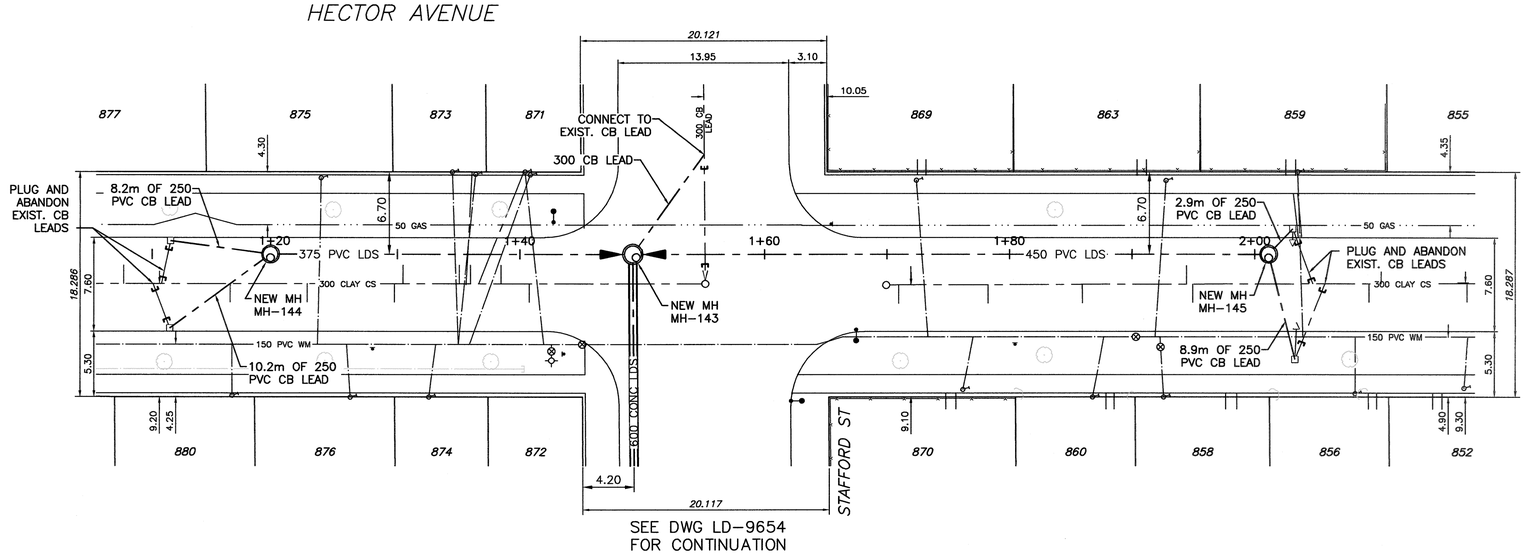

SEE DWG LD-9654
FOR CONTINUATION

METRIC
WHOLE NUMBERS INDICATE MILLIMETRES
DECIMALIZED NUMBERS INDICATE METRES

0.0 5.0 10.0 15.0 20.0 25.0

PROPERTY LIMITS DELINEATION

DELINEATION OF PROPERTY LIMITS AS SHOWN ON THIS DRAWING DOES NOT REPRESENT A "LEGAL SURVEY". JACOBS AND KGS GROUP MAKE NO REPRESENTATION OR WARRANTY AS TO THE ACCURACY OF PROPERTY LIMITS DELINEATED ON THIS DRAWING, NOR ON THE DIMENSIONAL ACCURACY OF DRAWING FEATURES RELATIVE TO THOSE PROPERTY LIMITS.

WARNING

IF POWER EQUIPMENT OR EXPLOSIVES ARE TO BE USED FOR EXCAVATION ON THIS PROJECT THE CONTRACTOR MUST:

1) NOTIFY THE GAS COMPANY OF THE PROPOSED LOCATION OF EXCAVATION.

2) TAKE PRECAUTION TO AVOID DAMAGE TO GAS COMPANY INSTALLATIONS.

SEE PROVINCIAL REGULATION 210/72 FOR DETAILS

LOCATION APPROVED UNDERGROUND STRUCTURES

SUPV. U/G STRUCTURES COMMITTEE _____ DATE _____

NOTE:
LOCATION OF UNDERGROUND STRUCTURES AS SHOWN ARE BASED ON THE BEST INFORMATION AVAILABLE BUT NO GUARANTEE IS GIVEN THAT ALL EXISTING UTILITIES ARE SHOWN OR THAT THE GIVEN LOCATIONS ARE EXACT. CONFIRMATION OF EXISTENCE AND EXACT LOCATION OF ALL SERVICES MUST BE OBTAINED FROM THE INDIVIDUAL UTILITIES BEFORE PROCEEDING WITH CONSTRUCTION.

NO.	REVISIONS	DATE	BY
0	ISSUED FOR TENDER	20/03/12	JBC

B.M. ELEV.

Jacobs KGS GROUP

DESIGNED BY	SDG	CHECKED BY	MD
DRAWN BY	JBC	APPROVED BY	RGO (KGS Group)
HOR. SCALE:	1:250	RELEASED FOR CONSTRUCTION:	
VERTICAL:	1:50	DATE	Jun 13/20

ENGINEER'S SEAL
PROVINCE OF MANITOBA
S. D. GODON
Member
25524
REGISTERED PROFESSIONAL ENGINEER

CONSULTANT DRAWING NO.
C-2030

ENGINEERS GEOSCIENTISTS MANITOBA
Certificate of Authorization
CH2M HILL Canada Ltd.
No. 1441

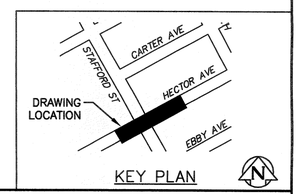

Winnipeg
THE CITY OF WINNIPEG
WATER AND WASTE DEPARTMENT

PROJECT TITLE
COCKBURN AND CALROSSIE COMBINED SEWER RELIEF WORKS - CONTRACT 10A
HECTOR AVENUE
35 W STAFFORD STREET TO
45 E STAFFORD STREET

SHEET 8 OF 11
COMPUTER FILE NAME C-2030.dwg
CITY DRAWING NUMBER LD-9655

FileName C:\pw_workdir\ch2mhill_wpg\jcortez1\d0445899\