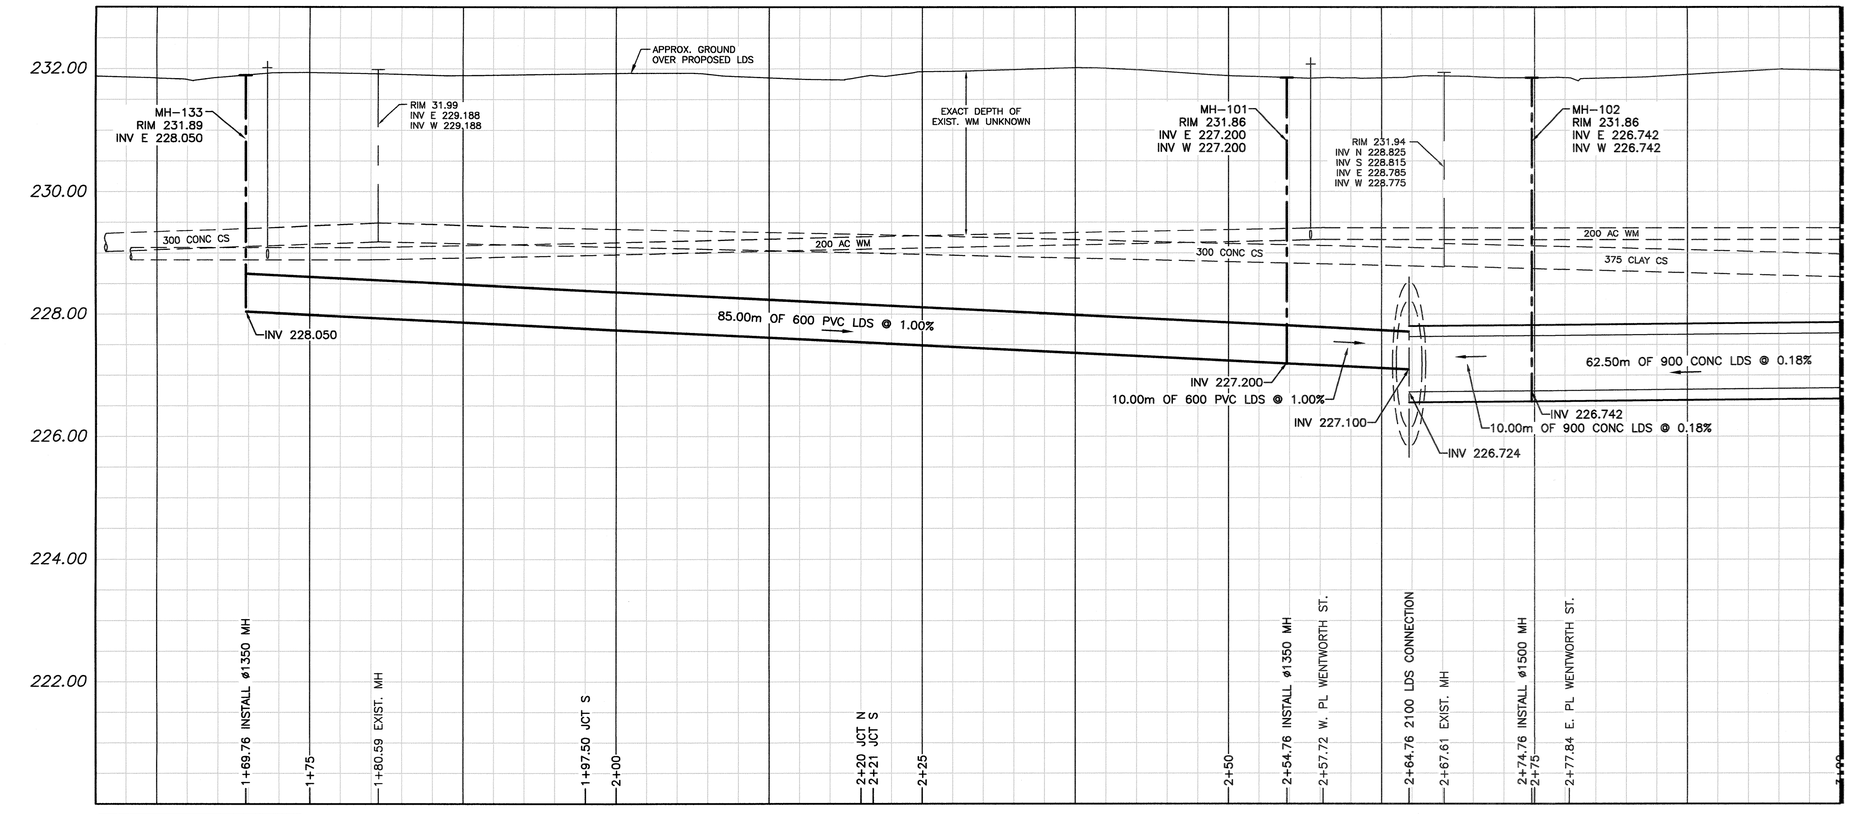

NOTE: CHAINAGES SHOWN ARE ALONG ℄ OF PROPOSED LDS

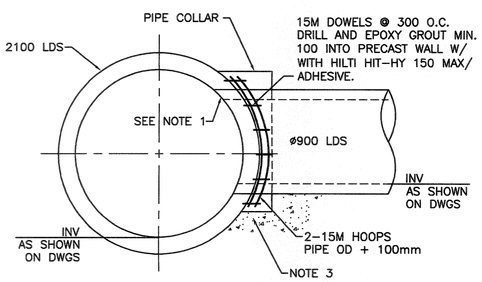

NOTES:
1. 900 LDS PIPE TO BE CUT FLUSH AND NOT PROTRUDE INTO PROPOSED LDS PIPE.
2. 300mm THICK PIPE COLLAR IN 35MPa CONCRETE (MIN. 40mm COVER TO REBAR)
3. PROVIDE GROUND SUPPORT AS REQUIRED TO COMPLETE CONNECTION TO 2100 LDS. SUBMIT PROPOSED METHOD TO CONTRACT ADMINISTRATOR FOR APPROVAL.

DETAIL "A"
NTS

JACKSON AVENUE

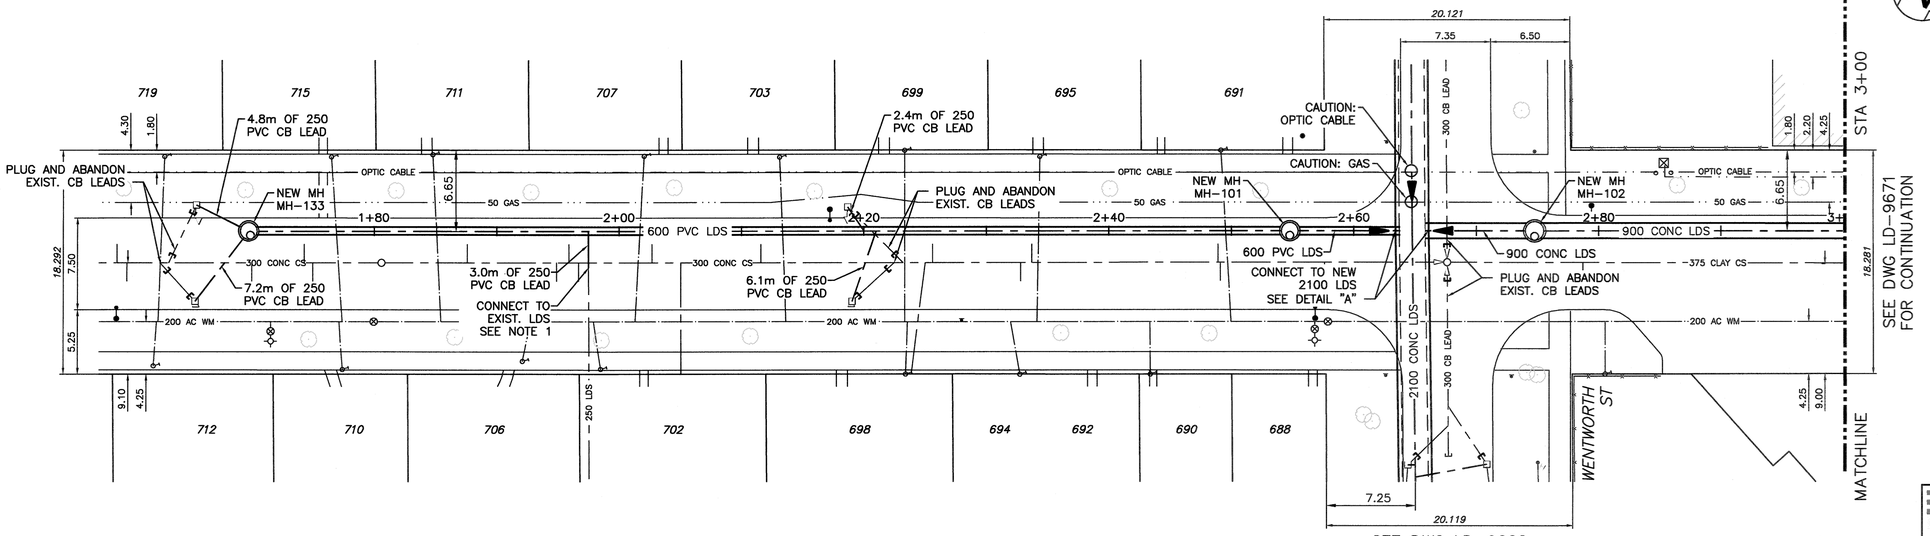

NOTES:

1. SOFT DIG TO CONFIRM DEPTH OF EXISTING CB LEAD PRIOR TO TYING TO NEW LDS.

ENGINEERS GEOSCIENTISTS MANITOBA
Certificate of Authorization
CH2M HILL Canada Ltd.
No. 1441

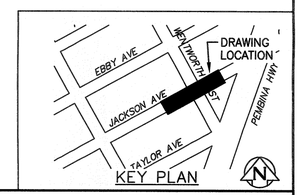

METRIC
WHOLE NUMBERS INDICATE MILLIMETRES
DECIMALIZED NUMBERS INDICATE METRES
0.0 5.0 10.0 15.0 20.0 25.0

PROPERTY LIMITS DELINEATION

DELINEATION OF PROPERTY LIMITS AS SHOWN ON THIS DRAWING DOES NOT REPRESENT A "LEGAL SURVEY". JACOBS AND KGS GROUP MAKE NO REPRESENTATION OR WARRANTY AS TO THE ACCURACY OF PROPERTY LIMITS DELINEATED ON THIS DRAWING, NOR ON THE DIMENSIONAL ACCURACY OF DRAWING FEATURES RELATIVE TO THOSE PROPERTY LIMITS.

WARNING

IF POWER EQUIPMENT OR EXPLOSIVES ARE TO BE USED FOR EXCAVATION ON THIS PROJECT THE CONTRACTOR MUST:

1) NOTIFY THE GAS COMPANY OF THE PROPOSED LOCATION OF EXCAVATION.

2) TAKE PRECAUTION TO AVOID DAMAGE TO GAS COMPANY INSTALLATIONS.

SEE PROVINCIAL REGULATION 210/72 FOR DETAILS

LOCATION APPROVED
UNDERGROUND STRUCTURES

SUPV. U/G STRUCTURES COMMITTEE — DATE

NOTE:
LOCATION OF UNDERGROUND STRUCTURES AS SHOWN ARE BASED ON THE BEST INFORMATION AVAILABLE BUT NO GUARANTEE IS GIVEN THAT ALL EXISTING UTILITIES ARE SHOWN OR THAT THE GIVEN LOCATIONS ARE EXACT. CONFIRMATION OF EXISTENCE AND EXACT LOCATION OF ALL SERVICES MUST BE OBTAINED FROM THE INDIVIDUAL UTILITIES BEFORE PROCEEDING WITH CONSTRUCTION.

NO.	REVISIONS	DATE	BY
	B.M. ELEV.		
0	ISSUED FOR TENDER	20/03/12	JBC

Jacobs | KGS GROUP

DESIGNED BY SDG	CHECKED BY MD
DRAWN BY JBC	APPROVED BY KBO (KGS Group)
HOR. SCALE: 1:250 VERTICAL: 1:50	RELEASED FOR CONSTRUCTION:
DATE	DATE MAR 13/20

ENGINEER'S SEAL
PROVINCE OF MANITOBA
S. D. GODON
Member
25524
REGISTERED PROFESSIONAL ENGINEER

CONSULTANT DRAWING NO.
C-2024

Winnipeg

THE CITY OF WINNIPEG
WATER AND WASTE DEPARTMENT

PROJECT TITLE
COCKBURN AND CALROSSIE COMBINED SEWER RELIEF WORKS – CONTRACT 6A
JACKSON AVENUE
90.0 W WENTWORTH STREET TO 22.2 E WENTWORTH STREET

SHEET 12 OF 14
COMPUTER FILE NAME C-2024.dwg
CITY DRAWING NUMBER LD-9670

FileName C:\pw_workdir\ch2mhill_wbg\jcortez1\d0445899\