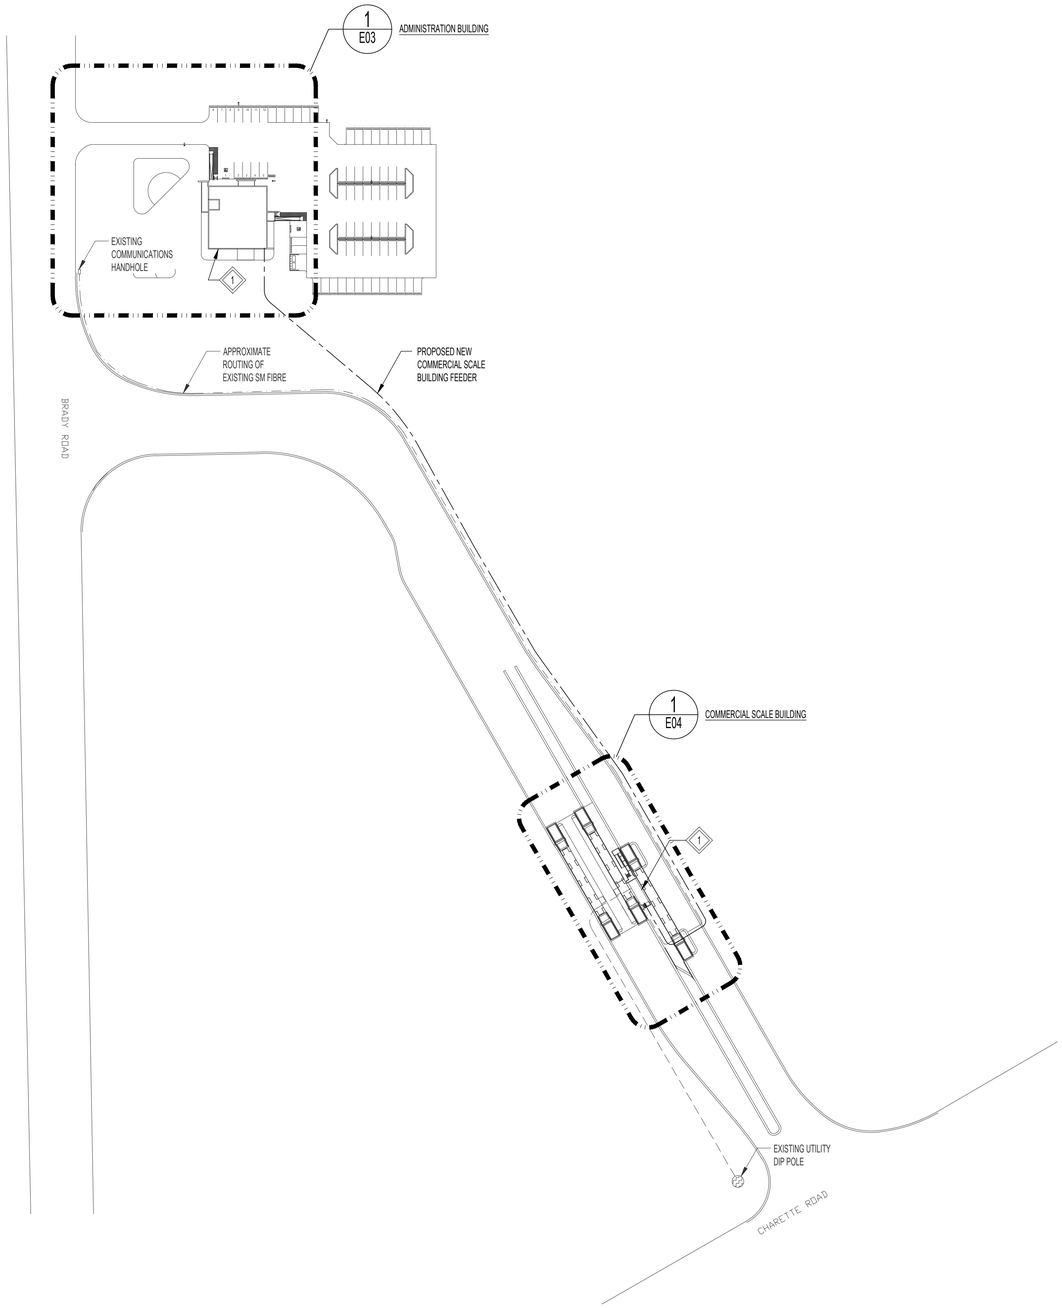

NORTH

SITE PLAN - NEW

SCALE: 1:1000mm

GENERAL NOTES:

1. ELECTRICAL DRAWINGS ARE DIAGRAMMATICAL ONLY AND ARE NOT TO BE USED FOR FINAL MEASUREMENTS. THE ELECTRICAL SUB-CONTRACTOR SHALL FIELD-VERIFY EXACT LOCATIONS AND DISTANCES ON-SITE PRIOR TO BID.
2. NOT ALL EXISTING UNDERGROUND UTILITIES ARE SHOWN ON THE SITE PLAN. IT IS THE ELECTRICAL SUB-CONTRACTORS RESPONSIBILITY TO VERIFY AND PERFORM UNDERGROUND LINE LOCATES TO CONFIRM ALL EXISTING UNDERGROUND SERVICES PRIOR TO COMMENCEMENT OF ANY GROUND WORK. REPORT ANY DISCREPANCIES OR ISSUES TO ENGINEER..
3. ALL NEW FEEDERS SHALL BE PUSHED AT 1m DEPTH UNLESS A DEEPER DEPTH IS REQUIRED TO AVOID OBSTACLES. ELECTRICAL SUB-CONTRACTOR TO EXCAVATE AS REQUIRED AND RESTORE THE SURFACES TO MATCH EXISTING. THE CONTRACTOR SHALL INSTALL UNDERGROUND FEEDERS WITH SUFFICIENT SLACK TO PREVENT SHEERING

KEYNOTES:

1. PUSH NEW ELECTRICAL FEEDERS AND CONTROL WIRING UNDERGROUND FROM COMMERCIAL SCALE BUILDING AND THE NEW GENERATOR TO THE ADMINISTRATION BUILDING. EXCAVATE AS REQUIRED AND RESTORE THE SURFACES TO MATCH EXISTING.

20000 0 20000 40000 60000 80000

SCALE: 1:1000mm (24"x36")

ENGINEERS GEOSCIENTISTS MANITOBA
Certificate of Authorization
KGS Group
No. 245

LOCATION APPROVED
UNDERGROUND STRUCTURES

SUPV. U/G STRUCTURES COMMITTEE — DATE

NOTE:
LOCATION OF UNDERGROUND STRUCTURES AS SHOWN ARE BASED ON THE BEST INFORMATION AVAILABLE BUT NO GUARANTEE IS GIVEN THAT ALL EXISTING UTILITIES ARE SHOWN OR THAT THE GIVEN LOCATIONS ARE EXACT. CONFIRMATION OF EXISTENCE AND EXACT LOCATION OF ALL SERVICES MUST BE OBTAINED FROM THE INDIVIDUAL UTILITIES BEFORE PROCEEDING WITH CONSTRUCTION.

B.M.
ELEV.

NO.	REVISIONS	DATE	BY
0	ISSUED FOR CONSTRUCTION	20/05/26	CLS

KGS GROUP

DESIGNED BY	CLS	CHECKED BY	PL
DRAWN BY	SDC	APPROVED BY	CLS
HOR. SCALE:	AS NOTED	RELEASED FOR CONSTRUCTION:	
VERTICAL:	AS NOTED		20/05/26
DATE	20/03/26	DATE	YY/MM/DD

ENGINEER'S SEAL
PROVINCE OF MANITOBA
C.L. SARARAS
Member
32618
REGISTERED PROFESSIONAL ENGINEER
2020-05-26

CONSULTANT PROJECT NO.
20-0107-004

Winnipeg
THE CITY OF WINNIPEG
WATER AND WASTE DEPARTMENT

PROJECT TITLE
BRADY ROAD LANDFILL
STANDBY GENERATOR

SITE PLAN
NEW

SHEET 2 OF 7
COMPUTER FILE NAME X
CONSULTANT DRAWING NUMBER E02

Filename: U:\FMS\20-0107-004\393-2020_Drawing_20-0107-004_E02-R0 - Tab:E02 Plotted By: Rhizon 20/05/26 [Tue 11:08am]
24"x36" PLOT SCALE: