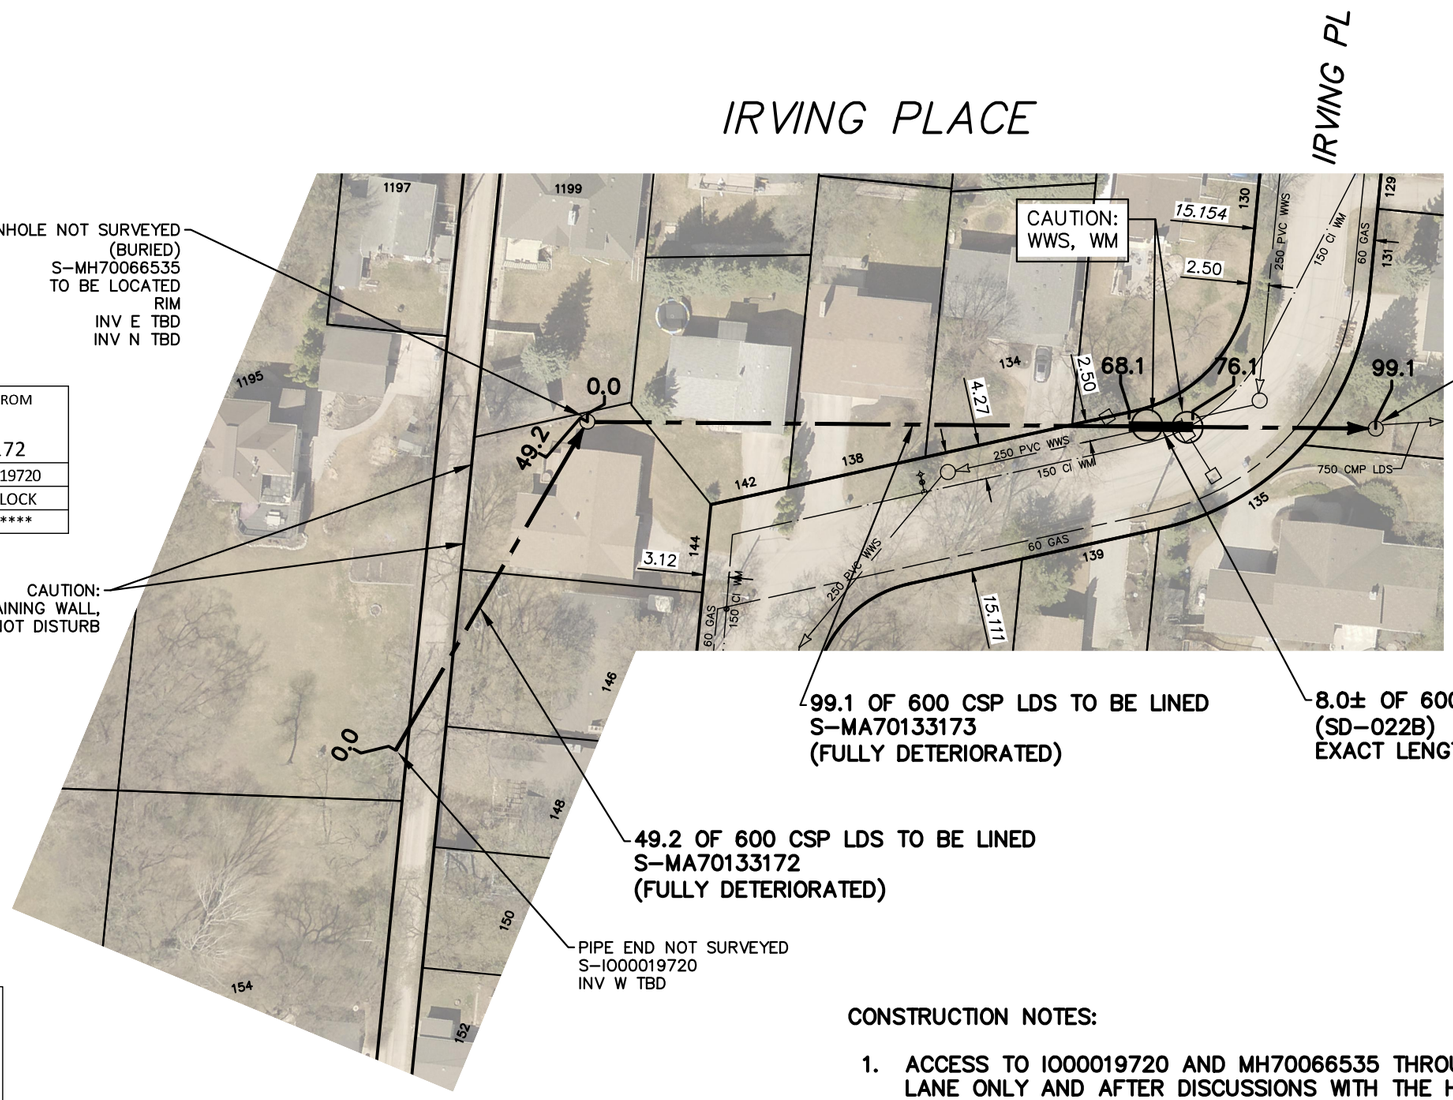

SEWER JUNCTION INFORMATION FROM SEWER VIDEO INSPECTION SEWER ID S-MA70133172		
DISTANCE FROM MH ID S-IO00019720		
DISTANCE	DIAMETER	CLOCK
****NO SERVICE JUNCTIONS****		

SEWER JUNCTION INFORMATION FROM SEWER VIDEO INSPECTION SEWER ID S-MA70133173		
DISTANCE FROM MH ID S-MH70066375		
DISTANCE	DIAMETER	CLOCK
21.1	150	11

WARNING

IF POWER EQUIPMENT OR EXPLOSIVES ARE TO BE USED FOR EXCAVATION ON THIS PROJECT THE CONTRACTOR MUST:

1) NOTIFY THE GAS COMPANY OF THE PROPOSED LOCATION OF EXCAVATION.

2) TAKE PRECAUTION TO AVOID DAMAGE TO GAS COMPANY INSTALLATIONS.

SEE PROVINCIAL REGULATION 210/72 FOR DETAILS

CONSTRUCTION NOTES:

1. ACCESS TO I000019720 AND MH70066535 THROUGH BACK LANE ONLY AND AFTER DISCUSSIONS WITH THE HOMEOWNERS OF 1195 KILDONAN DR AND 144 AND 131 IRVING PL.
2. SEE CLAUSE E9.

FOR INDEX SEE 12361

METRIC
WHOLE NUMBERS INDICATE MILLIMETRES
DECIMALIZED NUMBERS INDICATE METRES

0.0 10.0 20.0 30.0 40.0

LOCATION APPROVED
UNDERGROUND STRUCTURES

SUPV. U/G STRUCTURES COMMITTEE — DATE

NOTE:

LOCATION OF UNDERGROUND STRUCTURES AS SHOWN ARE BASED ON THE BEST INFORMATION AVAILABLE BUT NO GUARANTEE IS GIVEN THAT ALL EXISTING UTILITIES ARE SHOWN OR THAT THE GIVEN LOCATIONS ARE EXACT. CONFIRMATION OF EXISTENCE AND EXACT LOCATION OF ALL SERVICES MUST BE OBTAINED FROM THE INDIVIDUAL UTILITIES BEFORE PROCEEDING WITH CONSTRUCTION.

B.M.
ELEV.

NO.	REVISIONS	YY/MM/DD	BY

MORRISON HERSHFIELD

DESIGNED BY	JKH	CHECKED BY	HAK
DRAWN BY	DML	APPROVED BY	BWB
SCALE: HORIZONTAL / VERTICAL	1:750	RELEASED FOR CONSTRUCTION	STACY COURNOYER
DATE	2019/12/16	DATE	2020/03/02

ENGINEER'S SEAL

ORIGINAL SIGNED BY H.A. KATZ 2020 03 02

CONSULTANT DRAWING NUMBER

Winnipeg

THE CITY OF WINNIPEG
WATER AND WASTE DEPARTMENT
ENGINEERING DIVISION

2020 SEWER RENEWALS BY CIPP LINING (LARGE DIAMETER)
CONTRACT 3

IRVING PLACE

INLET S OF IRVING PLACE (BACK LANE) TO 1ST MH N OF IRVING PLACE

SHEET 11 OF 17

CITY DRAWING NUMBER 12370

PLOT DATE: 2020/3/2 8:53:58 AM

TENDER NUMBER: 43-2020
CONTRACT NUMBER: 3

FILE PATH: P:\2019\190569500-924-2019 - Winnipeg 2019 Sewer Rene\09. CAD\07 Sheets\
FILE NAME: 11 IRVING.dwg