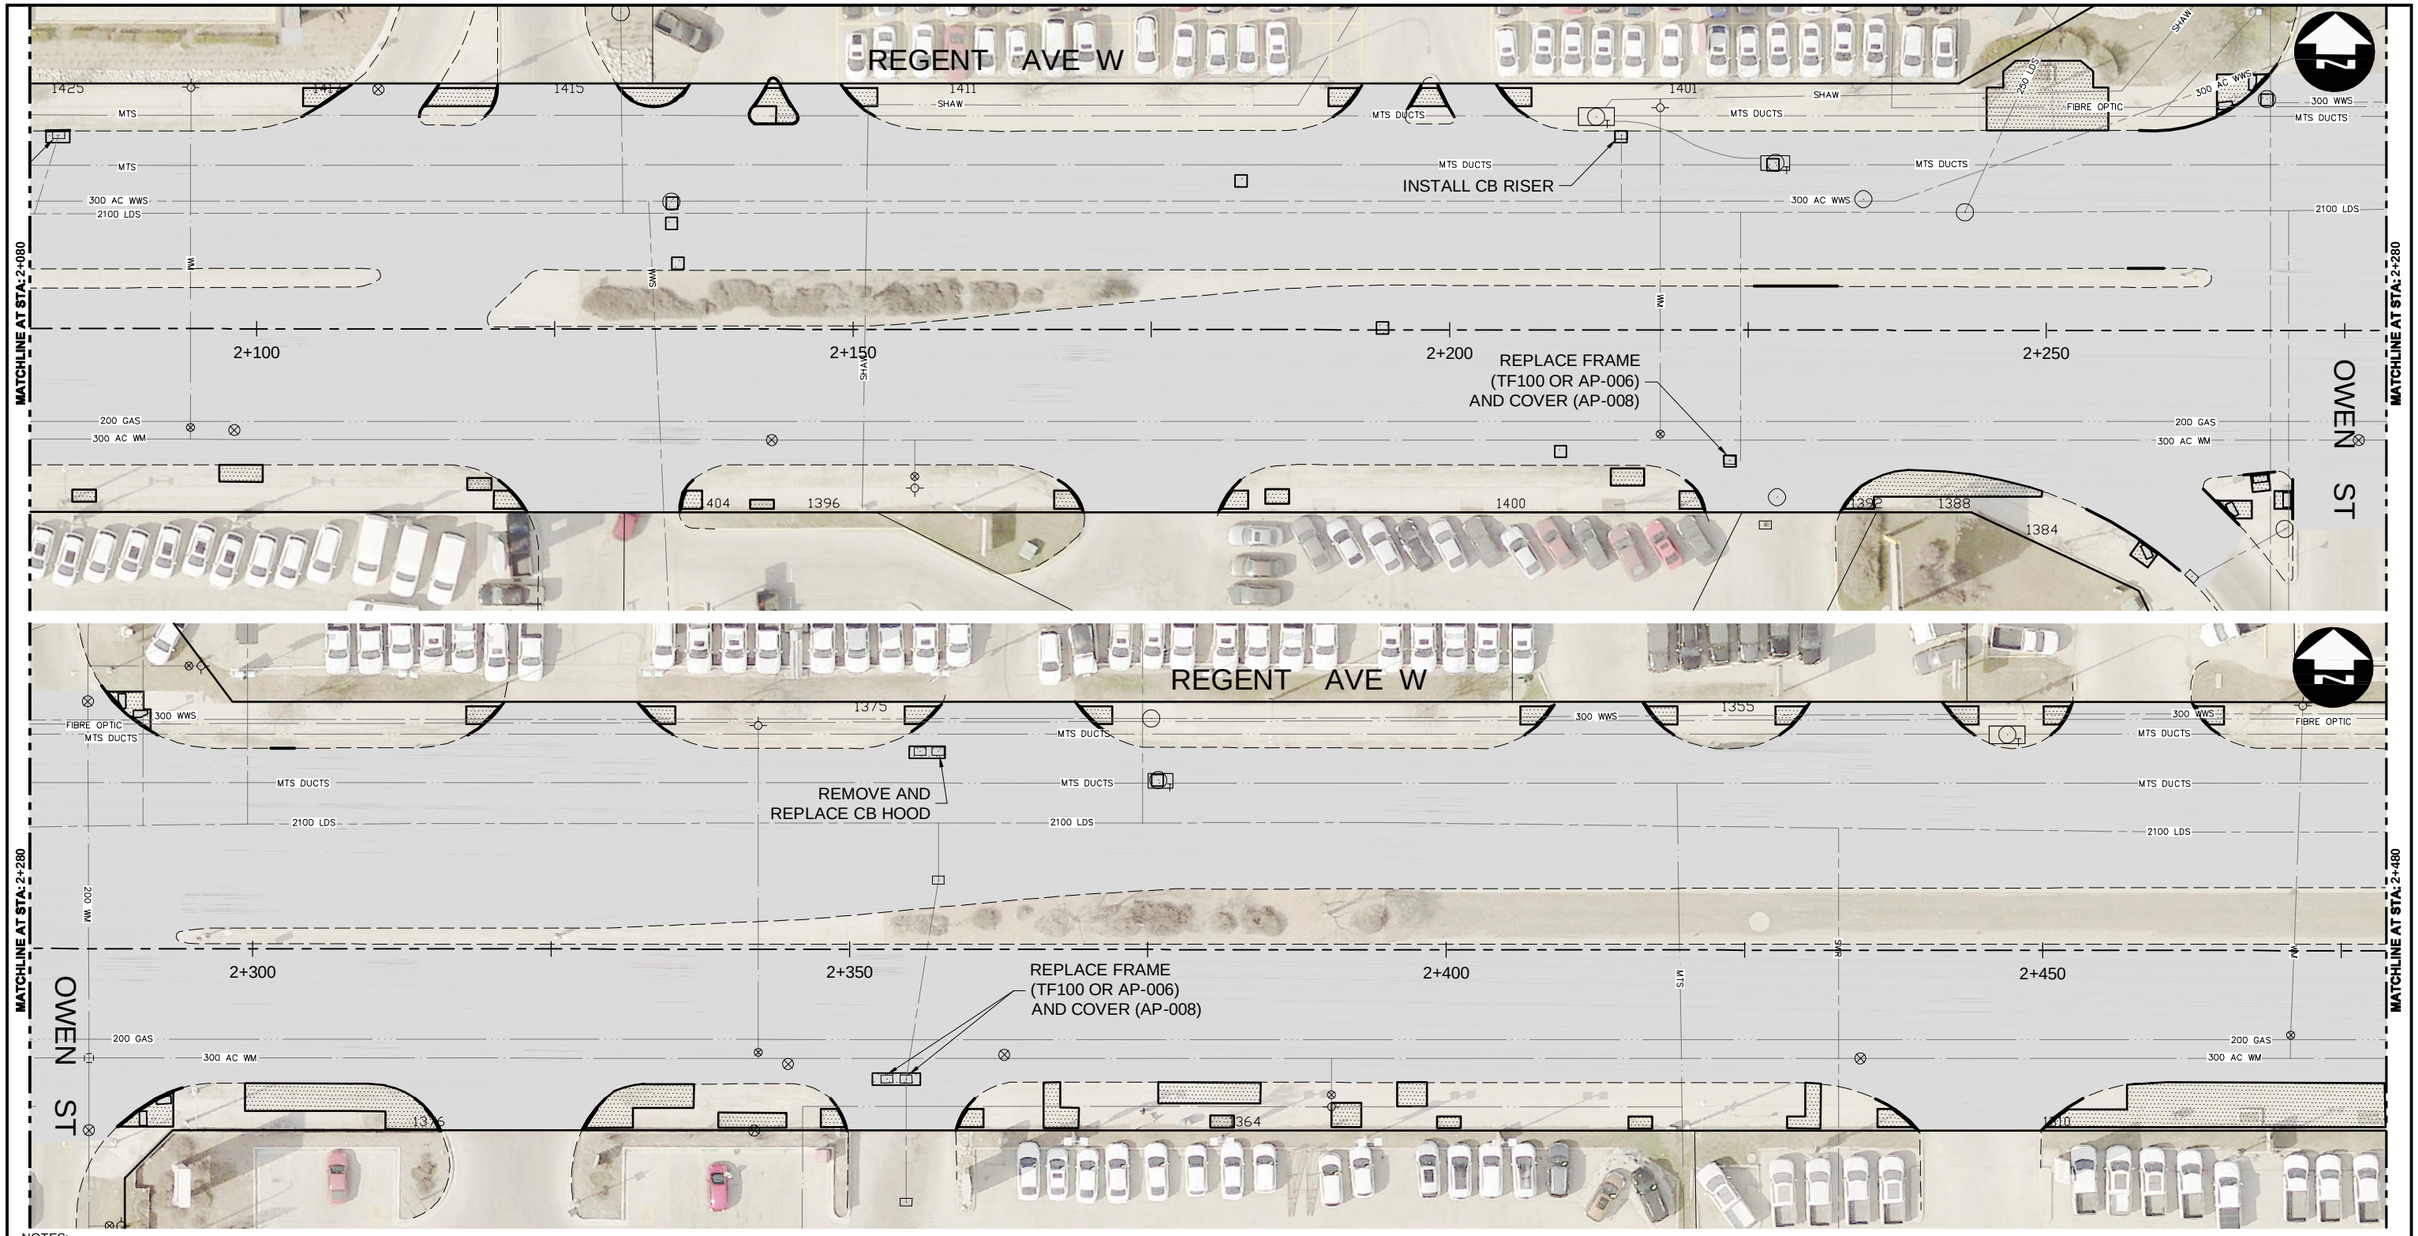

NOTES:

1. ALL WORK AND MATERIALS TO BE IN ACCORDANCE WITH LATEST REVISION OF THE CITY OF WINNIPEG STANDARD CONSTRUCTION SPECIFICATIONS.
2. LEGAL PLAN AND UNDERGROUND INFORMATION FROM CITY OF WINNIPEG LBIS. CONTRACTOR TO VERIFY ALL UNDERGROUNDS IN THE FIELD.
3. CONTRACTOR TO TAKE PRECAUTIONARY STEPS TO AVOID DAMAGE FROM CONSTRUCTION ACTIVITIES TO TREES WITHIN THE LIMITS OF CONSTRUCTION.
4. LOCATION OF EXISTING SERVICES TO BE CONFIRMED IN THE FIELD BY THE CONTRACTOR.
5. LIMITS OF BOULEVARD GRADING TO BE FINALIZED IN THE FIELD BY THE CONTRACT ADMINISTRATOR.
6. ADJUST ALL WATER VALVES, MANHOLES, CATCH BASINS AND CATCH PITS TO GRADE.
7. PAVEMENT REPAIRS SHOWN ARE ONLY REPRESENTATIVE OF APPROXIMATION OF TENDERED QUANTITIES.
8. WHERE THE CONTRACT ADMINISTRATOR DIRECTS CONCRETE RISERS ARE TO BE INSTALLED, THE CONTRACTOR SHALL REMOVE THE EXISTING FLAT TOP REDUCER, PLACE RISERS AS DIRECTED BY THE CONTRACT ADMINISTRATOR, AND REINSTALL THE EXISTING FLAT TOP REDUCER.

PRELIMINARY ONLY
NOT FOR CONSTRUCTION

LEGEND

- ASPHALT OVERLAY
- FULL DEPTH CONCRETE REPAIRS
- SIDEWALK REPAIRS
- CROSS STITCH REPAIRS
- CURB REPAIRS

METRIC

WHOLE NUMBERS INDICATE MILLIMETRES
DECIMALIZED NUMBERS INDICATE METRES

APEGM
Certificate of Authorization
Dillon Consulting Limited (MB)
No. 1789 Date: 2020/--/--

B.M. ELEV.

NO.	REVISIONS	DATE	BY
2	ISSUED TO MATERIALS MANAGEMENT	20/07/29	TJP
1	ISSUED FOR 90% CITY REVIEW	20/07/10	TJP

DESIGNED BY	MF
DRAWN BY	PMW
CHECKED BY	KP
APPROVED BY	TJP
HOR. SCALE	1:500
VERTICAL	–
DATE	

DILLON CONSULTING

RELEASED FOR CONSTRUCTION

DATE

ENGINEER'S SEAL

CONSULTANT PROJECT NUMBER
20-2914

Winnipeg

THE CITY OF WINNIPEG
PUBLIC WORKS DEPARTMENT

2020 STREET MAINTENANCE PROGRAM

REGENT AVE W

ROUGEAU AVE TO PLESSIS RD

ASPHALT OVERLAY - STA: 2+080 TO STA: 2+480

CITY DRAWING NUMBER

SHEET 09 OF 12

TENDER NO. 471-2020

D:_202914\Files From PW\202914-CT-CON-REG.dwg