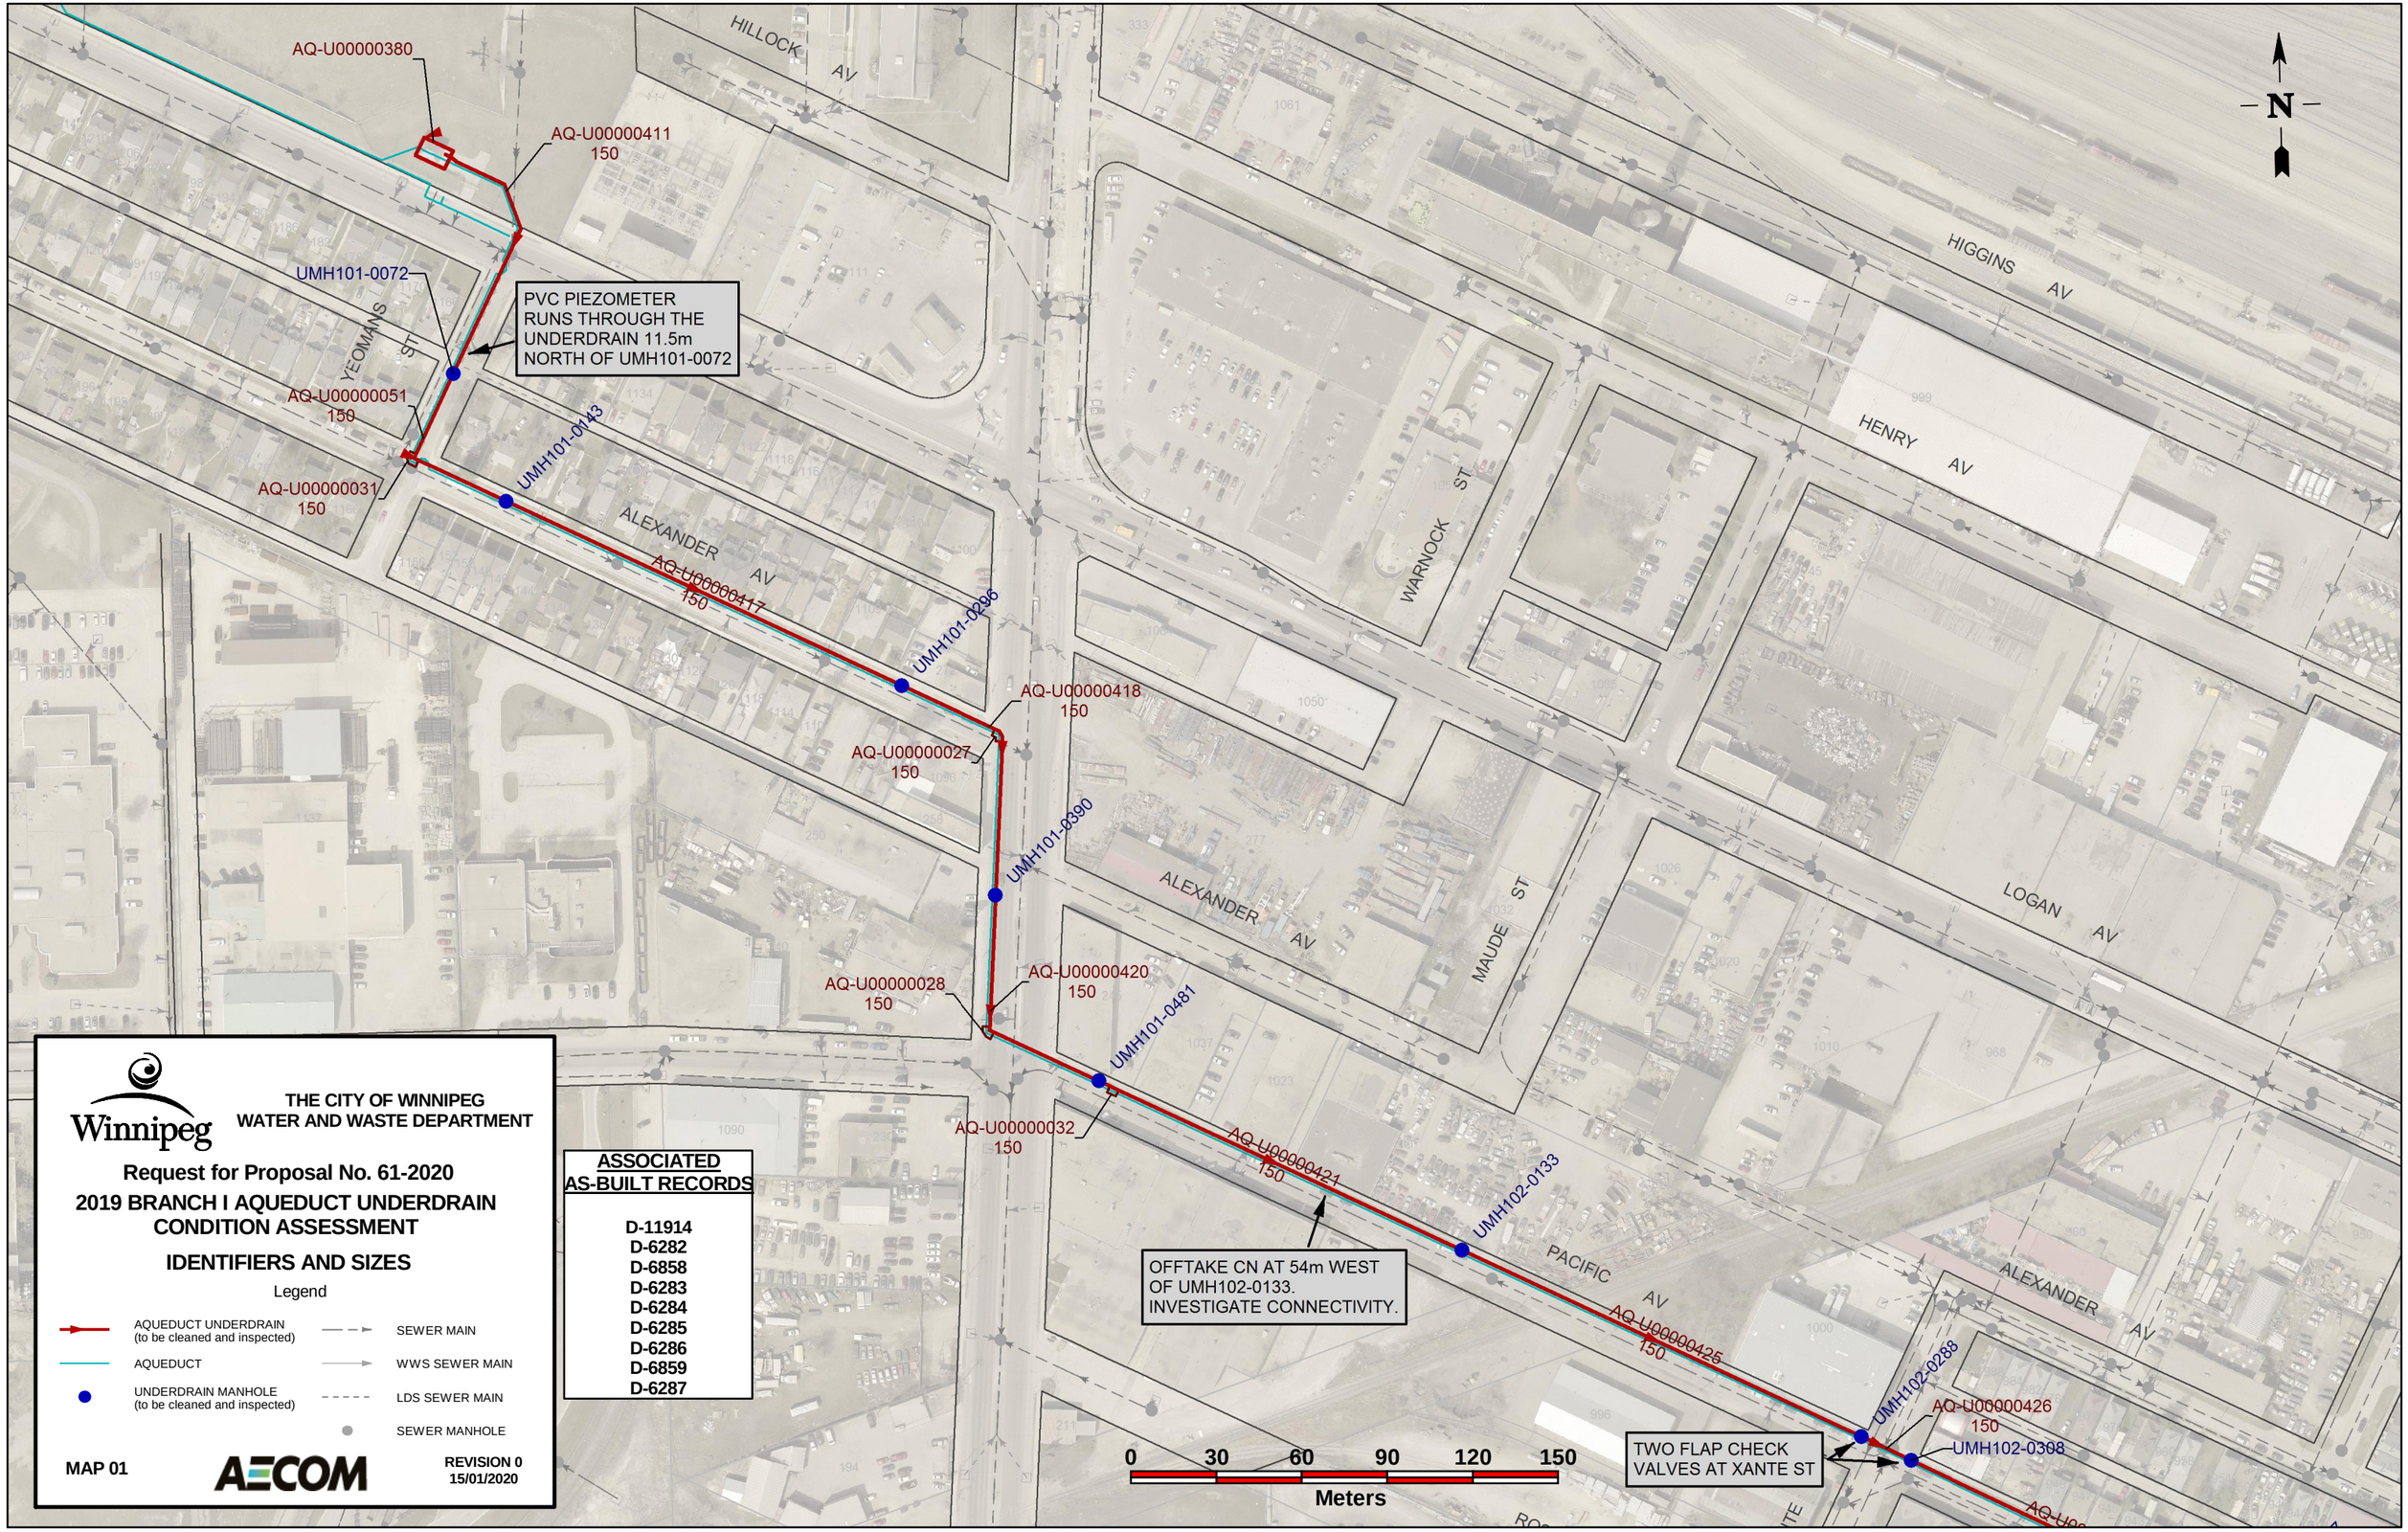
AQ-U00000380
AQ-U00000411
150
UMH101-0072
PVC PIEZOMETER
RUNS THROUGH THE
UNDERDRAIN 11.5m
NORTH OF UMH101-0072
AQ-U00000051
150
AQ-U00000031
150
UMH101-0143
AQ-U00000417
150
UMH101-0296
AQ-U00000418
150
AQ-U00000027
150
UMH101-0390
AQ-U00000028
150
AQ-U00000420
150
UMH101-0481
AQ-U00000032
150
AQ-U00000421
150
UMH102-0133
OFFTAKE CN AT 54m WEST
OF UMH102-0133.
INVESTIGATE CONNECTIVITY.
AQ-U00000425
150
UMH102-0288
AQ-U00000426
150
UMH102-0308
TWO FLAP CHECK
VALVES AT XANTE ST
HILLOCK AV
YEOMANS ST
ALEXANDER AV
WARNOCK ST
MAUDE ST
PACIFIC AV
HENRY AV
HIGGINS AV
LOGAN AV
N
0 30 60 90 120 150
Meters
Winnipeg
THE CITY OF WINNIPEG
WATER AND WASTE DEPARTMENT
Request for Proposal No. 61-2020
2019 BRANCH I AQUEDUCT UNDERDRAIN
CONDITION ASSESSMENT
IDENTIFIERS AND SIZES
Legend
AQUEDUCT UNDERDRAIN (to be cleaned and inspected)
AQUEDUCT
UNDERDRAIN MANHOLE (to be cleaned and inspected)
SEWER MAIN
WWS SEWER MAIN
LDS SEWER MAIN
SEWER MANHOLE
MAP 01
AECOM
REVISION 0
15/01/2020
ASSOCIATED
AS-BUILT RECORDS
D-11914
D-6282
D-6858
D-6283
D-6284
D-6285
D-6286
D-6859
D-6287