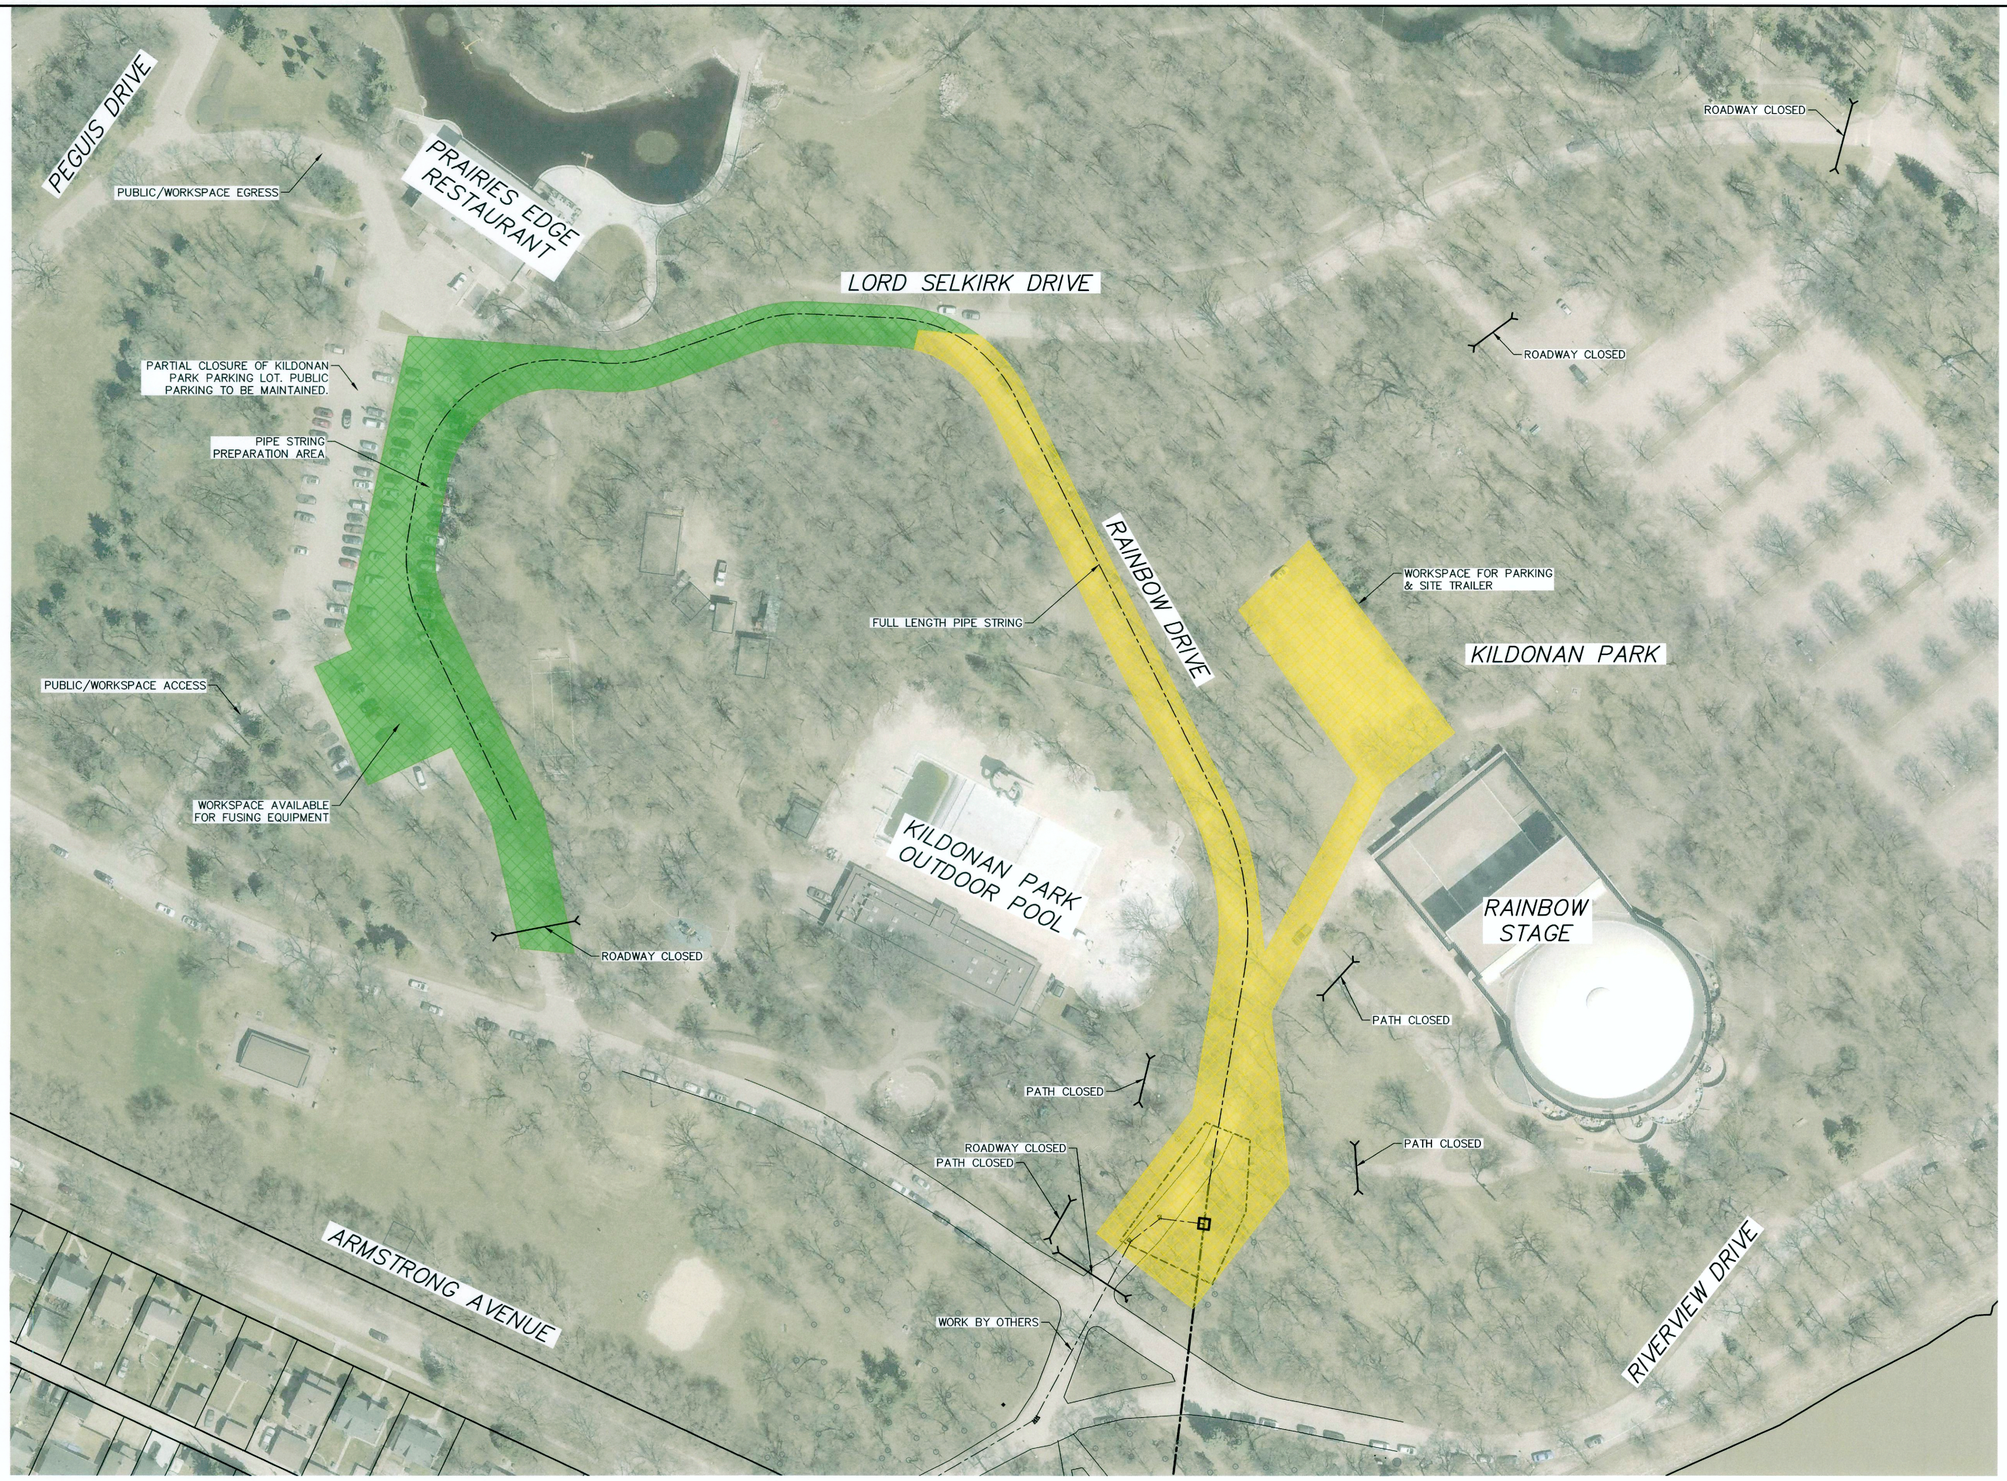

PLAN
SCALE 1:750

PHASING LEGEND

PHASE 1	
PHASE 2	

NOTES:

1. PHASE 1 CLOSURE PERMITTED FOR THE DURATION OF THE WORK.
2. PHASE 2 CLOSURE SHALL BE PERMITTED FOR A MAXIMUM OF 2 WEEKS TO SUPPORT PIPE STRING PREPARATION AND PIPE PULL BACK TASKS ONLY.
3. CONTRACTOR SHALL BE RESPONSIBLE FOR SUPPLYING AND MAINTAINING TRAFFIC ACCOMMODATION SIGNAGE FOR THE DURATION OF THE WORK OF BOTH STAGES. CONTRACTOR TO PROVIDE SITE FENCING ALONG THE PARKING LOT AREA TO ISOLATE THE WORK AREA FROM THE PUBLIC.
4. TREES TO BE PROTECTED WITH STRAPPING THROUGHOUT CONSTRUCTION AS REQUIRED.
5. PAVEMENT DAMAGE BY CONSTRUCTION ACTIVITIES TO BE RESTORED TO PRE-CONDITION CONDITIONS OR BETTER.

ENGINEERS GEOSCIENTISTS MANITOBA
Certificate of Authorization
KGS Group
No. 245

FOR INDEX PAGE SEE DWG 13154

METRIC
WHOLE NUMBERS INDICATE MILLIMETRES
DECIMALIZED NUMBERS INDICATE METRES

0.0 15.0 30.0 45.0 60.0 75.0

WARNING

IF POWER EQUIPMENT OR EXPLOSIVES ARE TO BE USED FOR EXCAVATION ON THIS PROJECT THE CONTRACTOR MUST:

1) NOTIFY THE GAS COMPANY OF THE PROPOSED LOCATION OF EXCAVATION.

2) TAKE PRECAUTION TO AVOID DAMAGE TO GAS COMPANY INSTALLATIONS.

SEE PROVINCIAL REGULATION 210/72 FOR DETAILS

LOCATION APPROVED
UNDERGROUND STRUCTURES

SUPV. U/G STRUCTURES COMMITTEE — DATE

NOTE:

LOCATION OF UNDERGROUND STRUCTURES AS SHOWN ARE BASED ON THE BEST INFORMATION AVAILABLE BUT NO GUARANTEE IS GIVEN THAT ALL EXISTING UTILITIES ARE SHOWN OR THAT THE GIVEN LOCATIONS ARE EXACT. CONFIRMATION OF EXISTENCE AND EXACT LOCATION OF ALL SERVICES MUST BE OBTAINED FROM THE INDIVIDUAL UTILITIES BEFORE PROCEEDING WITH CONSTRUCTION.

B.M. ELEV.

NO.	REVISIONS	DATE	BY
0	ISSUED FOR TENDER	2022 10 19	RBO

KGS GROUP

DESIGNED BY: CL (AE)	CHECKED BY: RBO
DRAWN BY: GEL (KGS)	APPROVED BY: ZBO
SCALE: HORIZONTAL 1:750, VERTICAL –	RELEASED FOR CONSTRUCTION
DATE: 2022 10 18	DATE: OCT 15/22

PLOT DATE: 2022 10 18

Associated Engineering

ENGINEER'S SEAL
PROVINCE OF MANITOBA
R.B. OFFMAN
Member
27470
REGISTERED PROFESSIONAL ENGINEER

CONSULTANT DRAWING NUMBER
22-0107-21_C103

BID OPPORTUNITY: XXX-2022B
CONTRACT NUMBER:

Winnipeg

THE CITY OF WINNIPEG
WATER AND WASTE DEPARTMENT
ENGINEERING DIVISION

NEWTON FORCE MAIN RED RIVER CROSSING BY HORIZONTAL DIRECTIONAL DRILLING

PIPE PULLBACK STAGING

SHEET OF 4 4

CITY DRAWING NUMBER
13156

FILE PATH: P:\Projects\2022\22-0107-021\Dwg\Mun\
FILE NAME: 22-0107-021_CALL.dwg