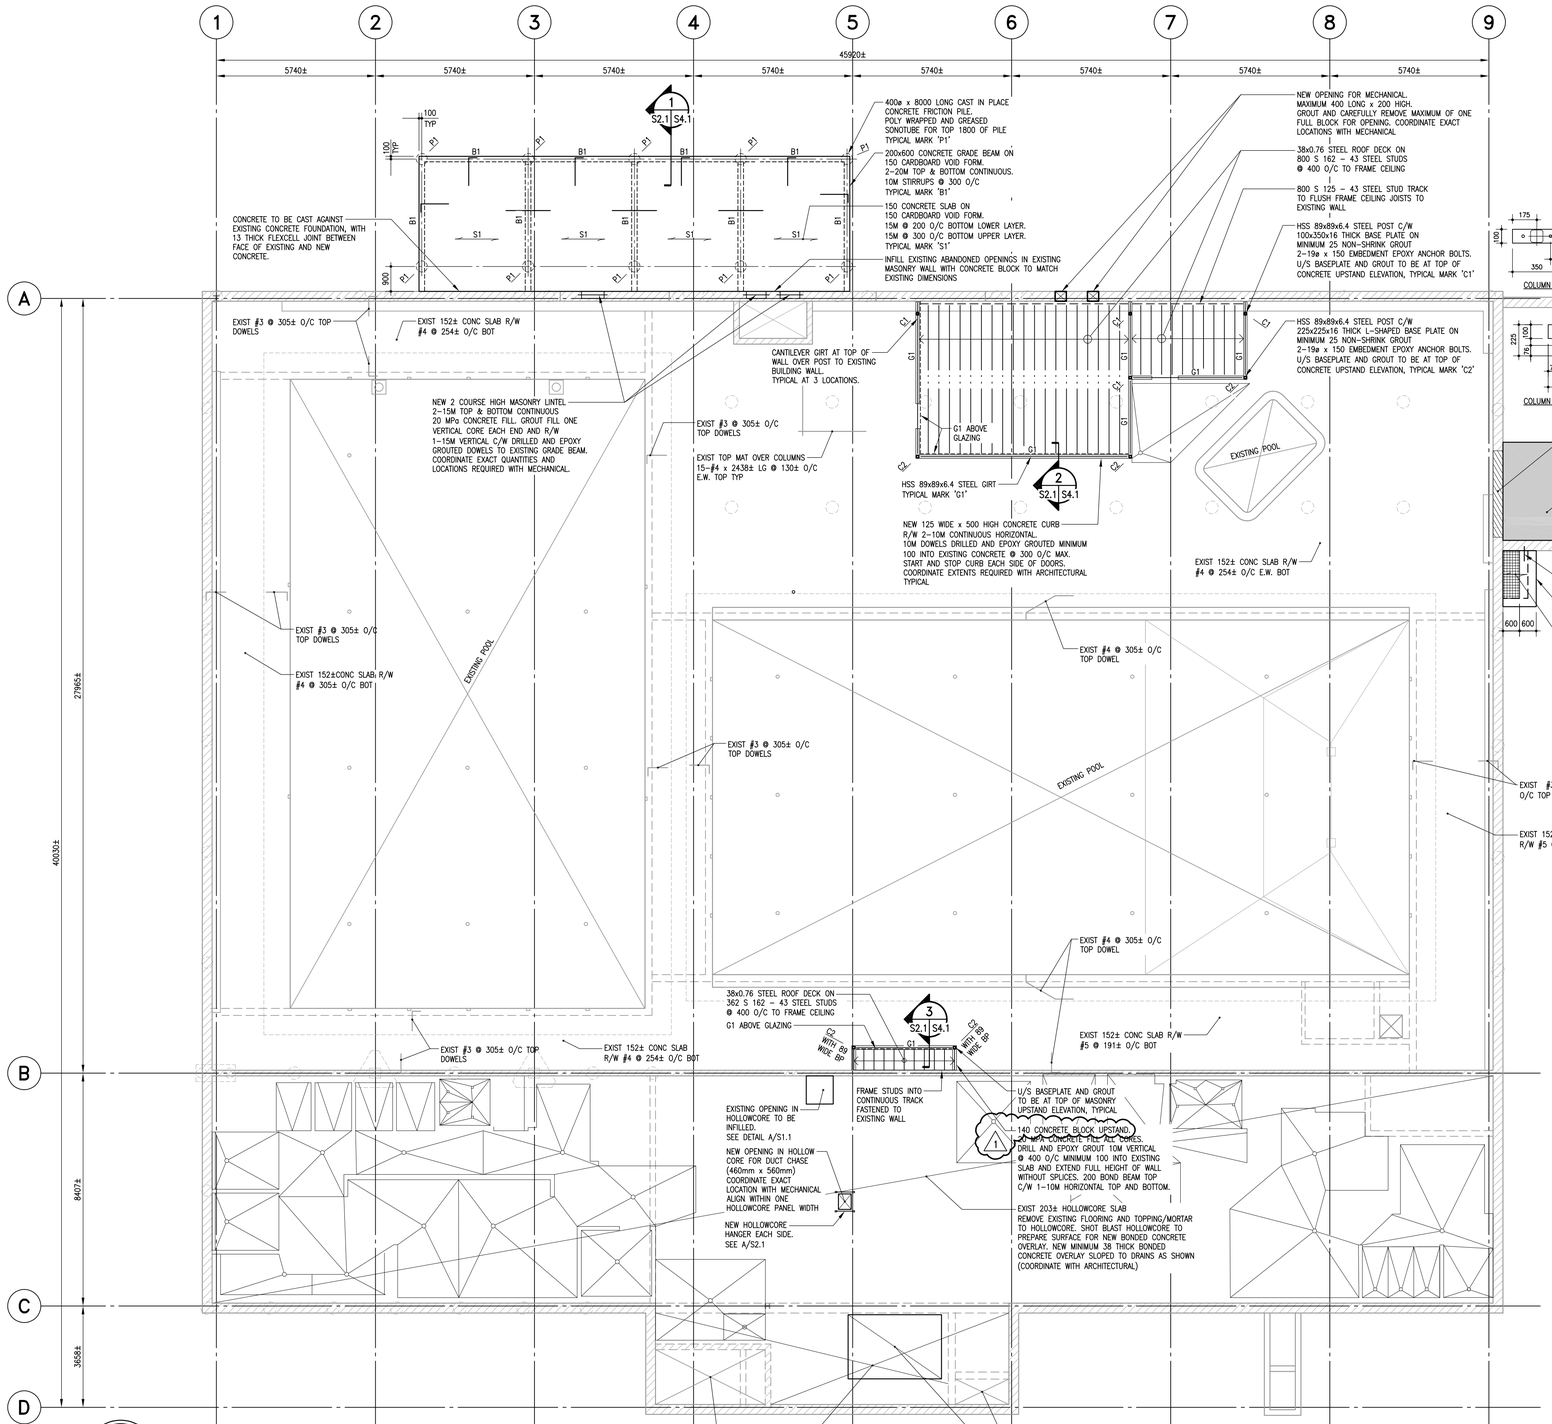

MAIN FLOOR FRAMING PLAN

1 : 100

- DESIGN LIVE LOAD = 4.8 KPA

NOTE: ALL NEW PLUMBING PENETRATIONS TO BE COORDINATED WITH EXISTING HOLLOWCORE CORES. LOCATE OPENINGS WITHIN EXISTING CORES. DO NOT CUT OR DAMAGE ANY HOLLOWCORE REINFORCING STEEL OR PRESTRESSING STRANDS.

1 - WHERE NEW CONCRETE BLOCK WALL TIES INTO EXISTING STEEL COLUMNS, CONNECT WALL TO COLUMN WITH STEEL TIES AT 800mm O/C. TIES TO BE 400mm WIDE x 5mM THICK x 400mm LONG WITH 50mm HOOK AT EACH END. STRAPS TO BE WELDED TO STEEL COLUMN

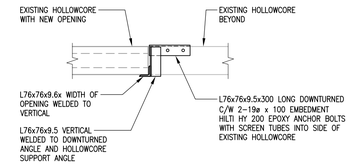

A SECTION
S2.1 S2.1 1:20

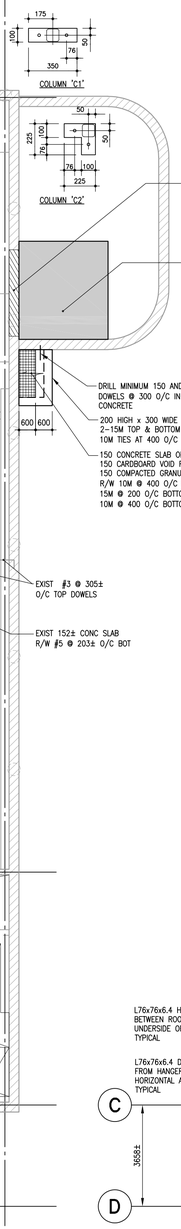

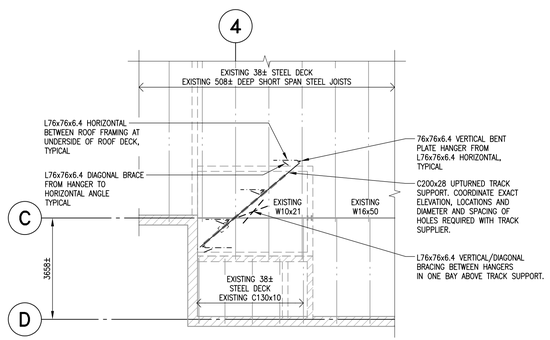

PARTIAL ROOF FRAMING PLAN

1 : 100

300-275 Carlton Street
Winnipeg, Manitoba R3C 5R6
T 204. 943. 7501
F 204. 943. 7507

2021-0654

Crosier Kilgour & Partners Ltd.
CONSULTING STRUCTURAL ENGINEERS

ENGINEERS GEOSCIENTISTS MANITOBA
Certificate of Authorization
Crosier Kilgour & Partners Ltd.
No. 235

PROVINCE OF MANITOBA
L. W. SMEALL
Member
22988
REGISTERED PROFESSIONAL ENGINEER
2022-07-14

No.	Date	Issue / Revision	By
1	2022-07-14	ISSUED FOR ADDENDUM #6	TWS
0	2022-06-21	ISSUED FOR CONSTRUCTION	BF

Drawn By: CJM

Printing Date:

Drawings and specifications, as instruments of service are the property of the architects, th copyright in the same being reserved to them. No reproduction may be made without th permission of the architects, and when made, must bear their names. All prints to b returned.

The contractor is to verify dimensions and data noted herein with conditions on the site an is held responsible for reporting any discrepancy to the architects for adjustment.

LM Architectural Group

500-136 Market Ave
Winnipeg Manitoba Canada R3B 0P4
t: (204) 942.0681 f: (204) 943.8676
www.lm-architects.com

CITY OF WINNIPEG
BONIVITAL POOL RENEWAL

1215 ARCHIBALD ST, WINNIPEG, MB.

MAIN FLOOR FRAMING PLAN

Comm. No.: 2129 Sheet: **S2.1**

Plotted on: 24-06-08