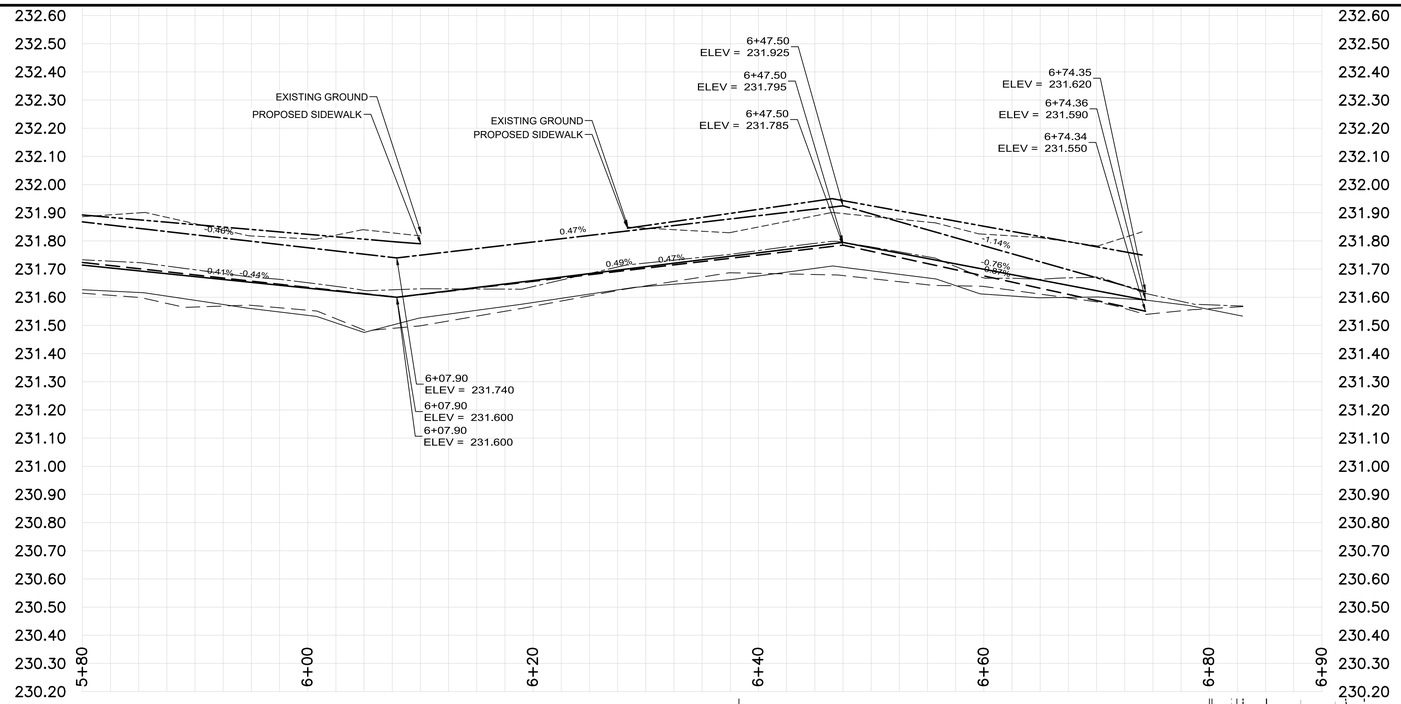

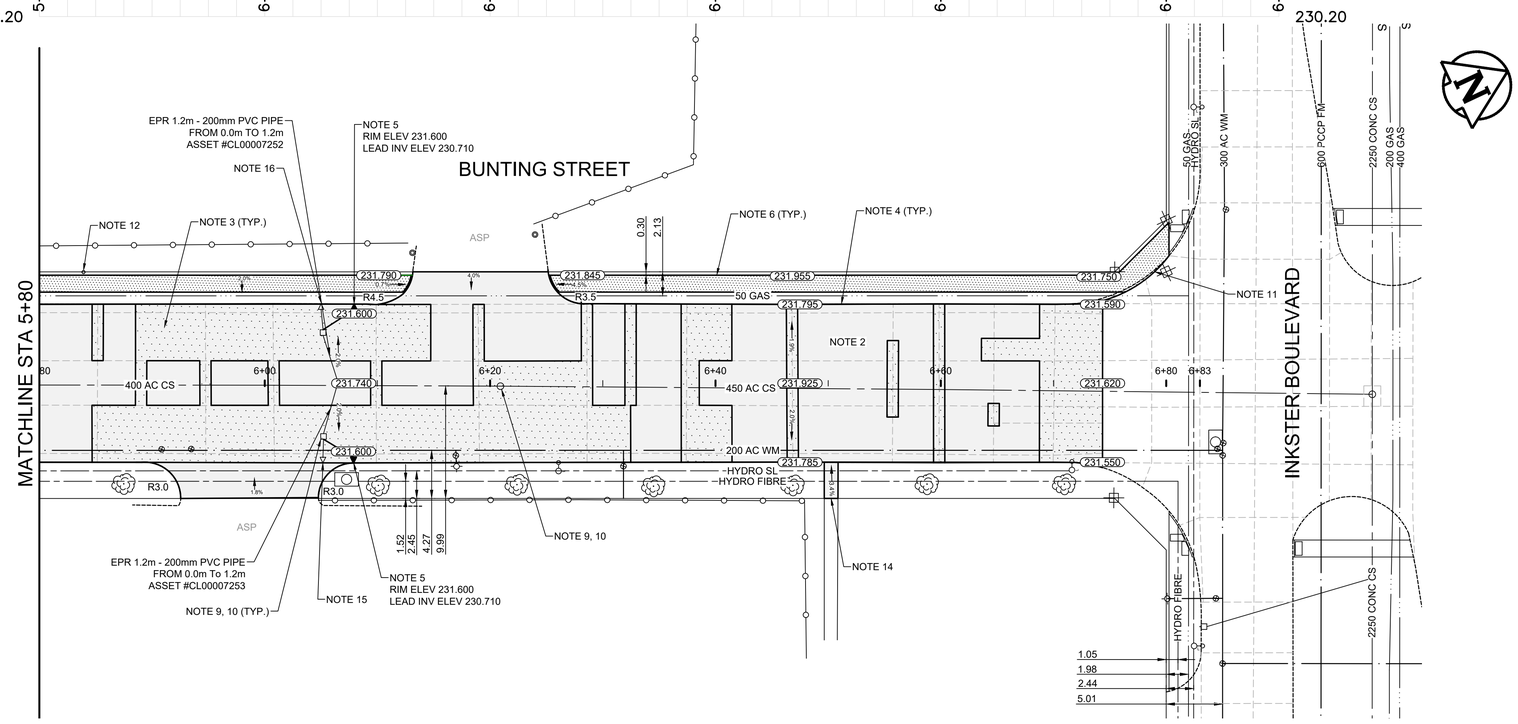

CONSTRUCTION NOTES

1. REMOVE EXISTING ASPHALT
2. CONSTRUCT NEW ASPHALT OVERLAY (+/- 80mm)
3. REMOVE EXISTING PAVEMENT AND CONSTRUCT NEW 150mm REINFORCED CONCRETE PAVEMENT
4. REMOVE EXISTING CURB AND CONSTRUCT NEW BARRIER CURB (SD-205)
5. INSTALL NEW CATCH PIT WITH CURB AND GUTTER INLET FRAME (SD-023), AND CONNECT TO EXISTING CATCH BASIN WITH 250mm PVC PIPE AS PER CW 2130
6. CONSTRUCT NEW 100mm CONCRETE SIDEWALK (SD-228A)
7. RENEW EXISTING 100mm CONCRETE SIDEWALK (SD-228A)
8. CONSTRUCT NEW CURB RAMP (SD-229E)
9. INSTALL NEW FRAME AND SOLID COVER (AP-006, AP-007)
10. INSTALL LIFTER RING AND MATCH TO GRADE
11. CONSTRUCT NEW MODIFIED BARRIER CURB (SD-203B)
12. GRIND TREE STUMPS
13. REMOVE EXISTING APPROACH AND CONSTRUCT NEW 200mm REINFORCED CONCRETE APPROACH
14. RENEW EXISTING ASPHALT WALK
15. ABANDON EXISTING CATCH PIT AS PER CW 2130
16. ABANDON EXISTING CURB INLET AS PER CW 2130

GENERAL NOTES

A. PAVEMENT DIMENSIONS ARE TO BACK OF CURB
B. ALL CURB RADII UNDER 15.0m SHALL BE MODIFIED
C. CURB REPLACEMENT AS DIRECTED BY CONTRACT ADMINISTRATOR
D. INSTALL DETECTABLE WARNING TILES AS DIRECTED BY CONTRACT ADMINISTRATOR (CW 3326)
E. PAVEMENT REPAIRS SHOWN ARE ONLY A REPRESENTATIVE SAMPLE OF THE TENDERED QUANTITIES
F. ASPHALT TIE-INS ON APPROACHES TO BE DETERMINED IN THE FIELD BY THE CONTRACT ADMINISTRATOR
G. ADJUST WATER VALVES, HYDRANT ASSEMBLIES AND WATER SERVICE SHUT-OFF VALVES TO GRADE IF REQUIRED
H. CONTRACTOR TO CONFIRM THE LOCATION OF ALL UTILITIES / SERVICES IN THE FIELD PRIOR TO CONSTRUCTION

FOR TENDER PURPOSES ONLY

NOT FOR CONSTRUCTION

METRIC
WHOLE NUMBERS INDICATE MILLIMETERS
DECIMALIZED NUMBERS INDICATE METERS

TENDER NO. 1-2023

EXISTING	LEGEND - PLAN	PROPOSED	EXISTING	LEGEND - PLAN	PROPOSED	EXISTING	LEGEND - PROFILE	PROPOSED
	HYDRANT			LDS/WWS			UTILITY BOX	
	VALVE			WATERMAIN			UTILITY MAN HOLE	
	CURB STOP			GAS			CONCRETE	
	MANHOLE			TRAFFIC SIGNALS			CONCRETE SIDEWALK	
	CATCH BASIN			HYDRO/STREET LIGHT			ASPHALT	
	CURB INLET			MTS/SHAW		EXISTING	LEGEND - PLAN	PROPOSED
	HYDRO POLE			CURB RENEWAL			WEST GUTTER	
	LIGHT STANDARD			PROPERTY LINE			CENTER LINE	
	TRAFFIC SIGNAL POLE			RAMP CURB			EAST GUTTER	
	SURVEY BAR		231.000	ELEVATIONS	31.000		FENCE	
	GEODETIC BENCH MARK			TREE				

LOCATION APPROVED
UNDERGROUND STRUCTURES

SUPR, U/G STRUCTURES COMMITTEE — DATE

NOTE:
LOCATION OF UNDERGROUND STRUCTURES AS SHOWN ARE BASED ON THE BEST INFORMATION AVAILABLE, BUT NO GUARANTEE IS GIVEN THAT ALL EXISTING UTILITIES ARE SHOWN OR THAT THE GIVEN LOCATIONS ARE EXACT. CONFIRMATION OF EXISTENCE AND EXACT LOCATION OF ALL SERVICES MUST BE OBTAINED FROM THE INDIVIDUAL UTILITIES BEFORE PROCEEDING WITH CONSTRUCTION.

B.M. ELEV. — IB @ NE CORNER OF BUNTING & CHURCH 231.812

NO.	REVISIONS	DATE	BY
3.	ADDENDUM 1	23/03/14	M.F.
2.	ISSUED FOR TENDER	23/03/07	M.F.
1.	SUBMIT FOR PLAN APPROVAL	23/01/31	T.G.

ENGINEERING DIVISION
TECHNOLOGY SERVICES BRANCH
106 - 1155 PACIFIC AVE

DESIGNED BY	T.G.	CHECKED BY	A.P. & R.W.
DRAWN BY	T.G.	APPROVED BY	R.W.
HOR. SCALE:	1 : 250		
VERTICAL:	1 : 10		
DATE	2023/03/13		

PROVINCE OF MANITOBA — H. HAIDER — Member 31789 — REGISTERED PROFESSIONAL ENGINEER — 2023-03-14

Winnipeg

THE CITY OF WINNIPEG
PUBLIC WORKS DEPARTMENT

2023 LOCAL STREET RENEWAL PROGRAM
BUNTING STREET
FROM CHURCH AVENUE TO INKSTER BOULEVARD
CONCRETE REHABILITATION WITH ASPHALT OVERLAY AND ASSOCIATED WORKS
FROM STA. 5+80 TO STA. 6+83

CITY DRAWING NUMBER SE-23-43
SHEET 11 OF 26

5