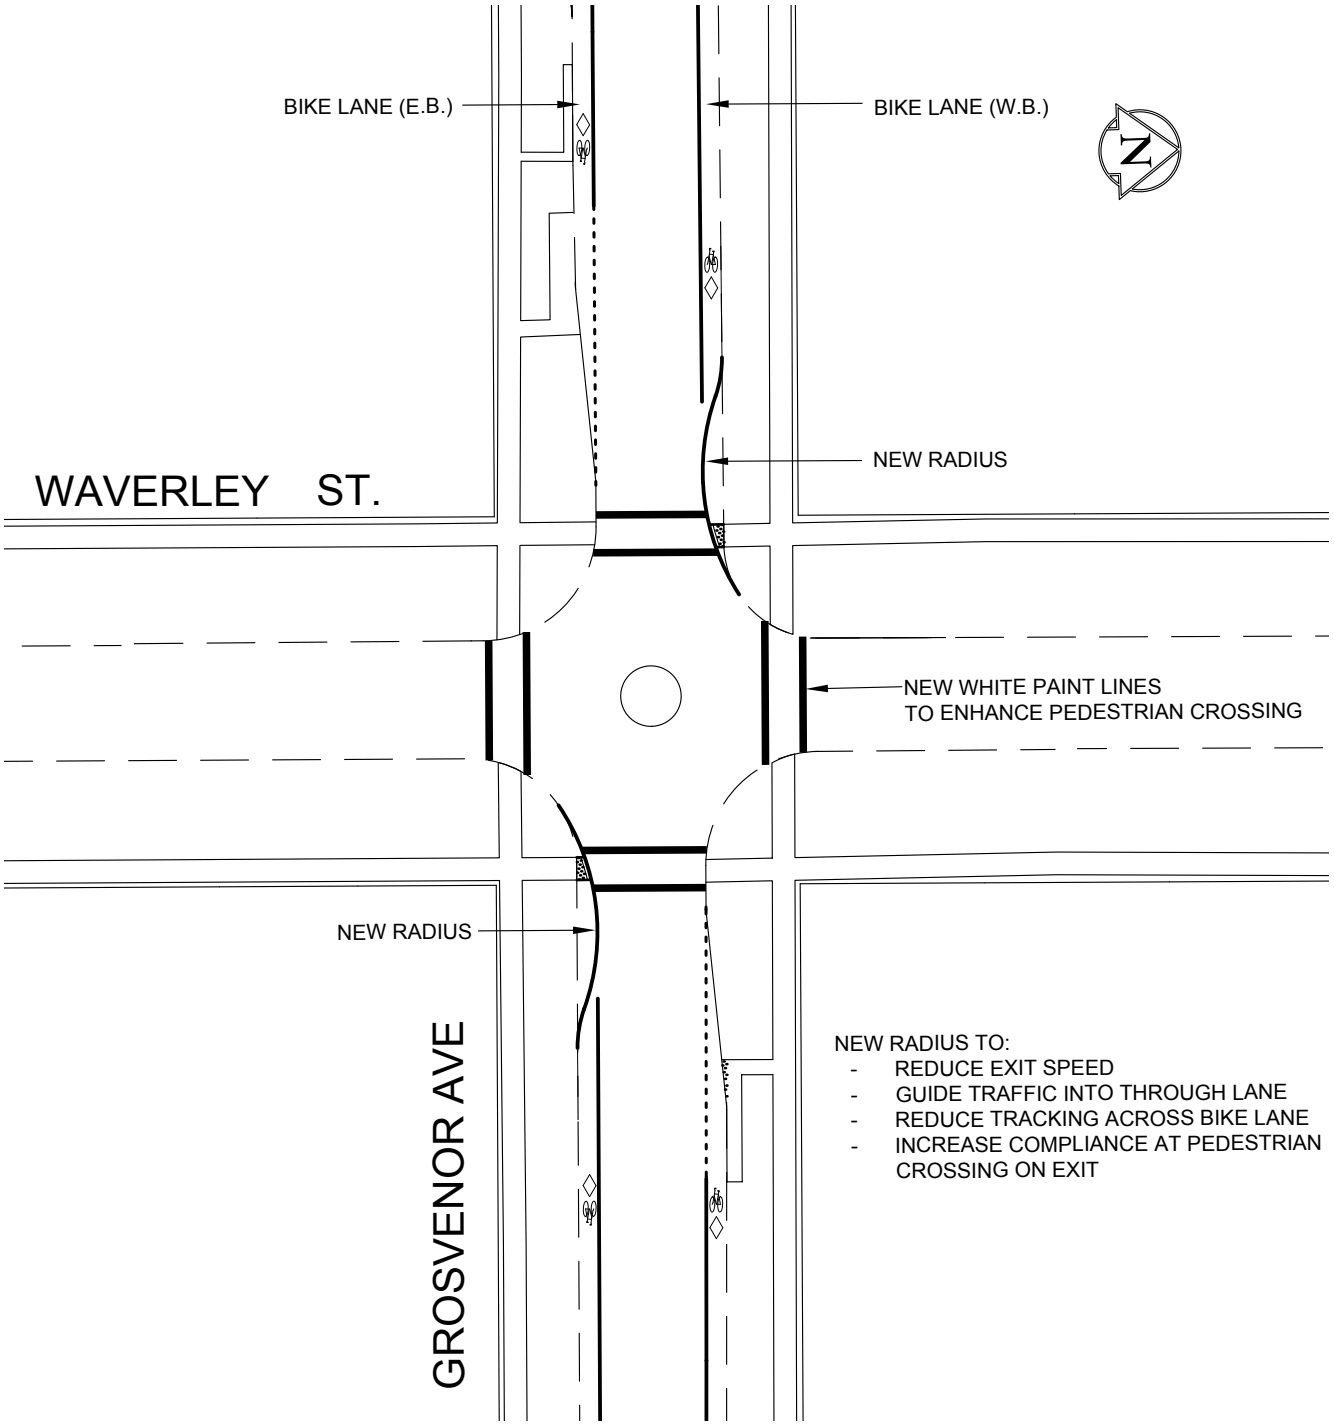

NEW RADIUS TO:

- REDUCE EXIT SPEED
- GUIDE TRAFFIC INTO THROUGH LANE
- REDUCE TRACKING ACROSS BIKE LANE
- INCREASE COMPLIANCE AT PEDESTRIAN CROSSING ON EXIT

NO.	REVISIONS	DATE	BY

THE CITY OF WINNIPEG
PUBLIC WORKS DEPARTMENT
TRANSPORTATION DIVISION

RADIUS IMPROVEMENT
GROSVENOR AVENUE
& WAVERLEY ST.

DRAWN BY
AP 2012-10-19

DRAWING NUMBER
F12-23