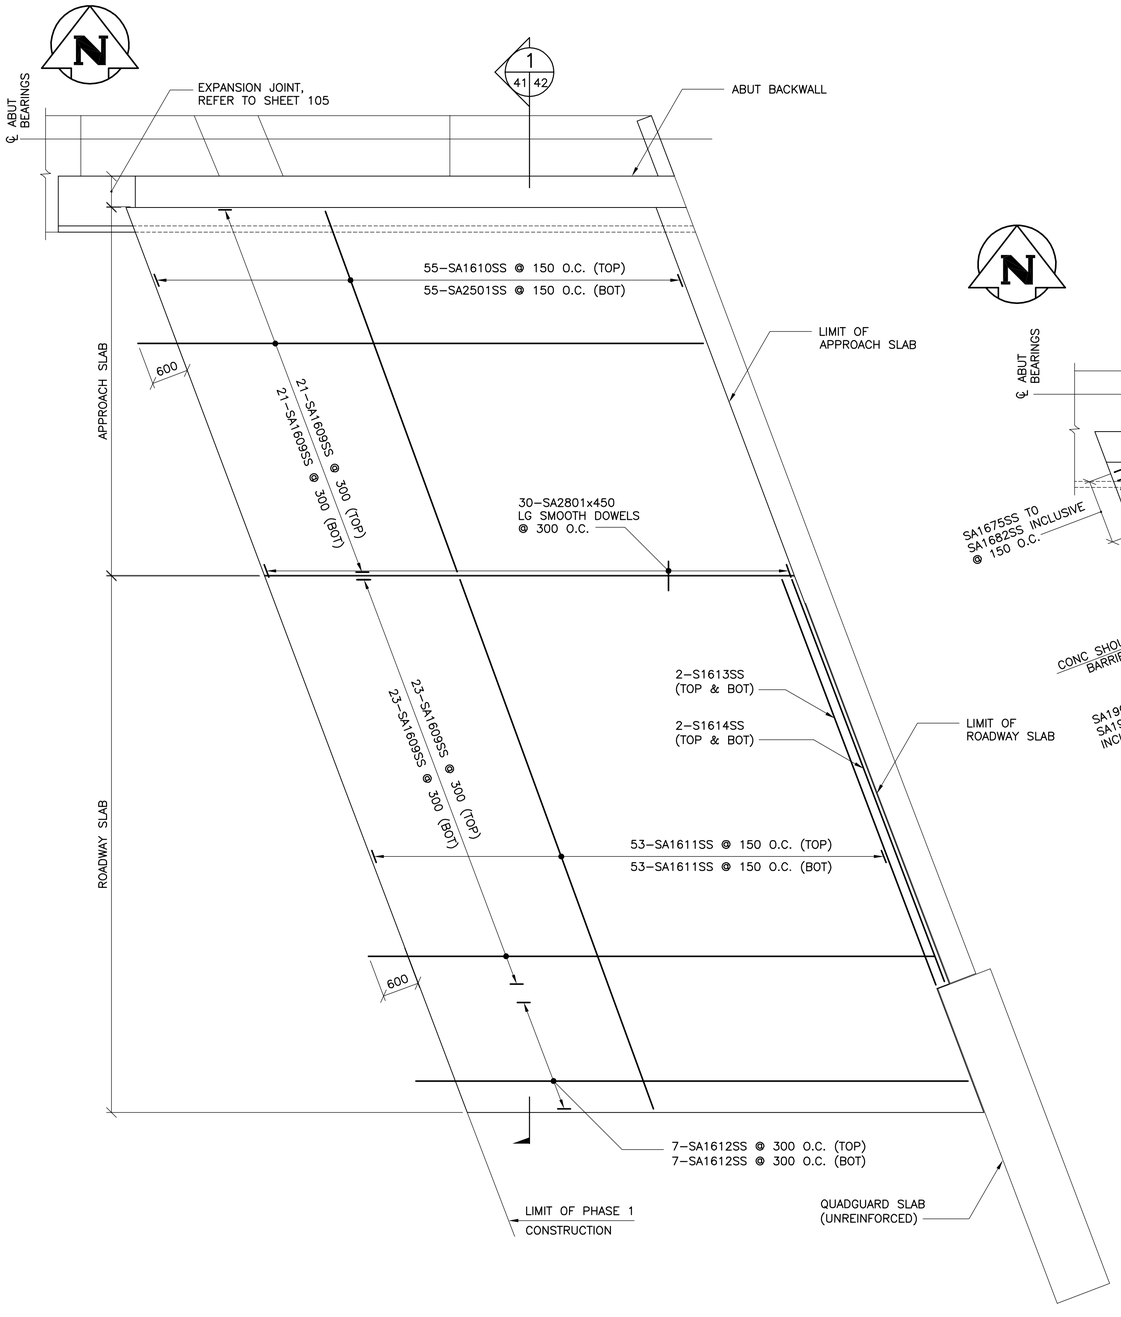

1 — APPROACH SLAB AND ROADWAY SLAB REINFORCING

1 : 50

– SHOWING TOP AND BOTTOM MAT REINFORCING

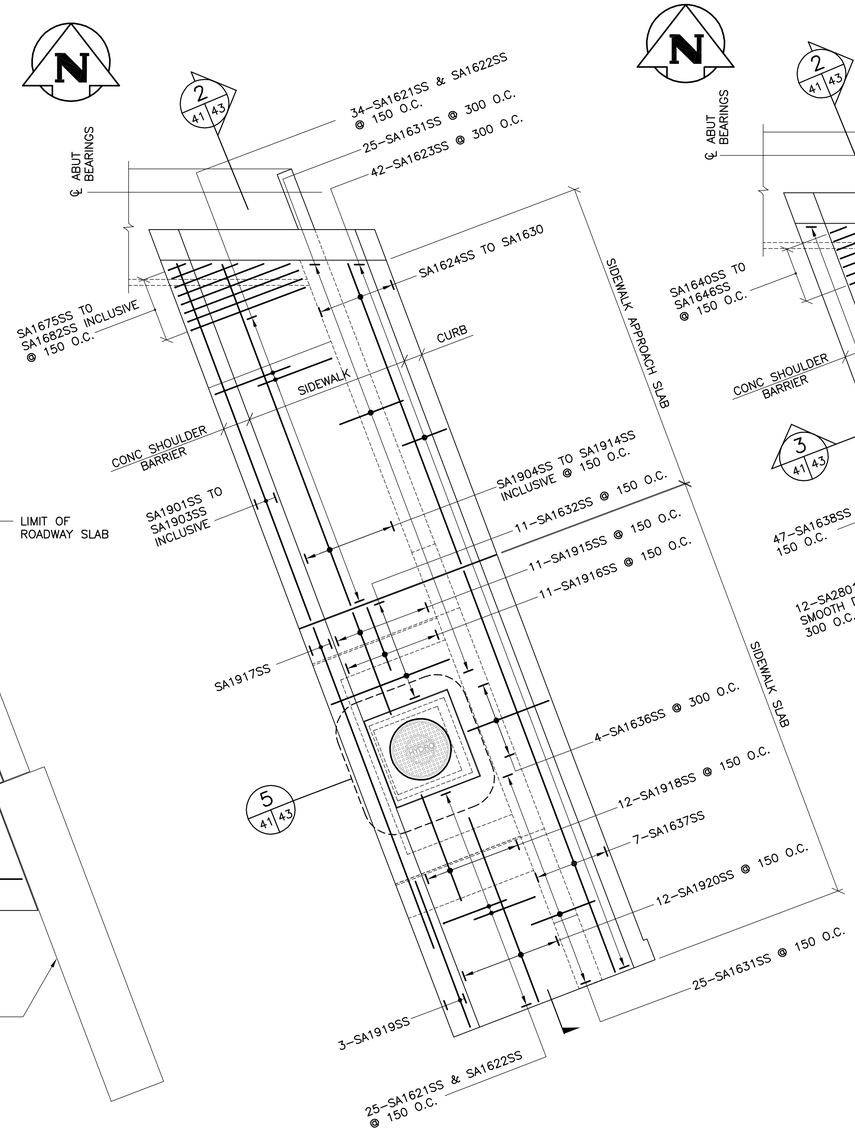

2 — ABUTMENT SIDEWALK

1 : 50

– SHOWING BOTTOM MAT REINFORCING

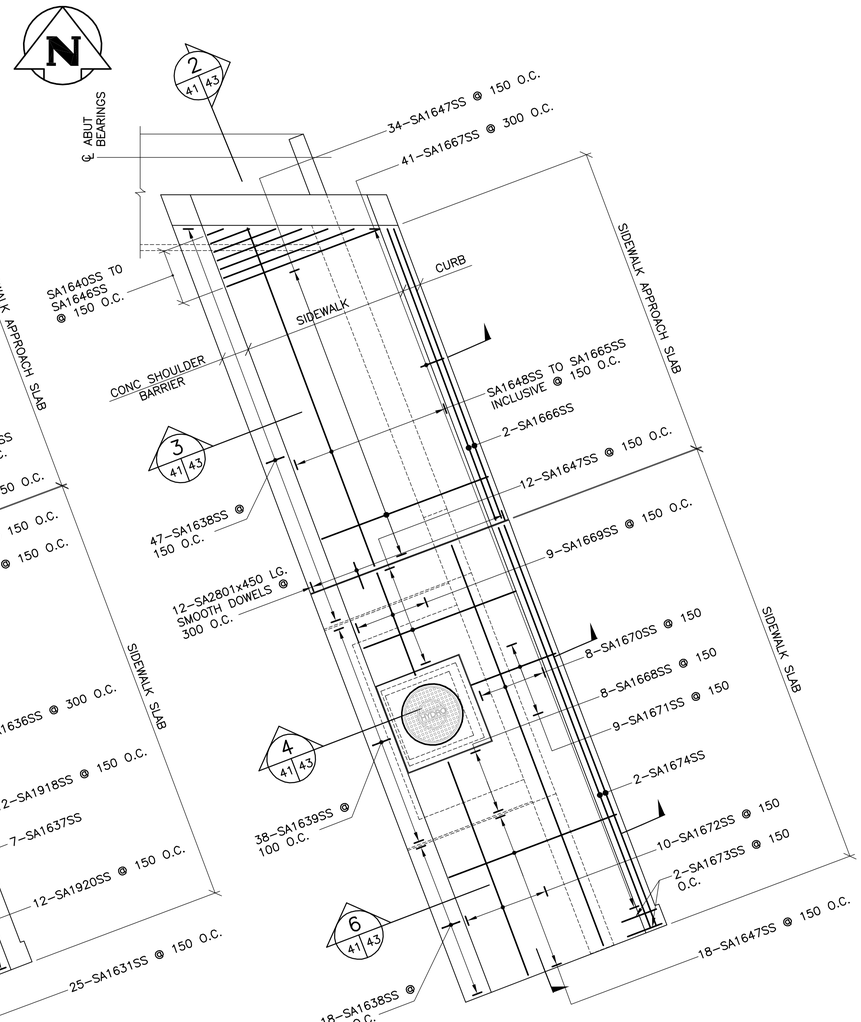

3 — ABUTMENT SIDEWALK

1 : 50

– SHOWING TOP MAT REINFORCING

APEGM
Certificate of Authorization
Wardrop Engineering Inc.
No. 195 Date: April 30, 2011

B.M. ELEV.	F.B.		
00	ISSUED FOR ADDENDUM 1	11.03.07	RHW
NO.	REVISIONS	DATE	BY

WARDROP
A TETRA TECH COMPANY

DESIGNED BY	S.Y.	CHECKED BY	R.H.W.
DRAWN BY	C.T.	APPROVED BY	R.H.W.
HOR. SCALE: / VERTICAL:	AS NOTED	RELEASED FOR CONSTRUCTION	DATE
		ORIGINAL SIGNED	11.03.07
DATE	10.10.20	MATT CHISLETT, P.ENG. BRIDGE PROJECTS ENGINEER	

PROVINCE OF MANITOBA
ORIGINAL SIGNED 11.03.07
W.R. HALDANE-WILSONE
REGISTERED PROFESSIONAL ENGINEER

CONSULTANT DRAWING NO.
0900070502-DWG-S0041

Winnipeg

THE CITY OF WINNIPEG
PUBLIC WORKS DEPARTMENT
ENGINEERING DIVISION

OSBORNE STREET BRIDGE
REHABILITATION & RELATED WORKS

CITY DRAWING NUMBER
B109-11-046

SHEET 41 OF 131

SOUTH ABUTMENT AND APPROACH SLAB
PHASE 1 REINFORCING

41