METRIC

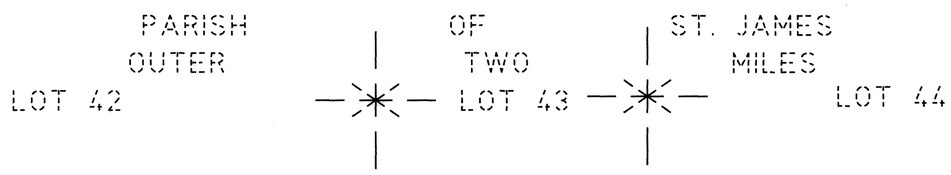


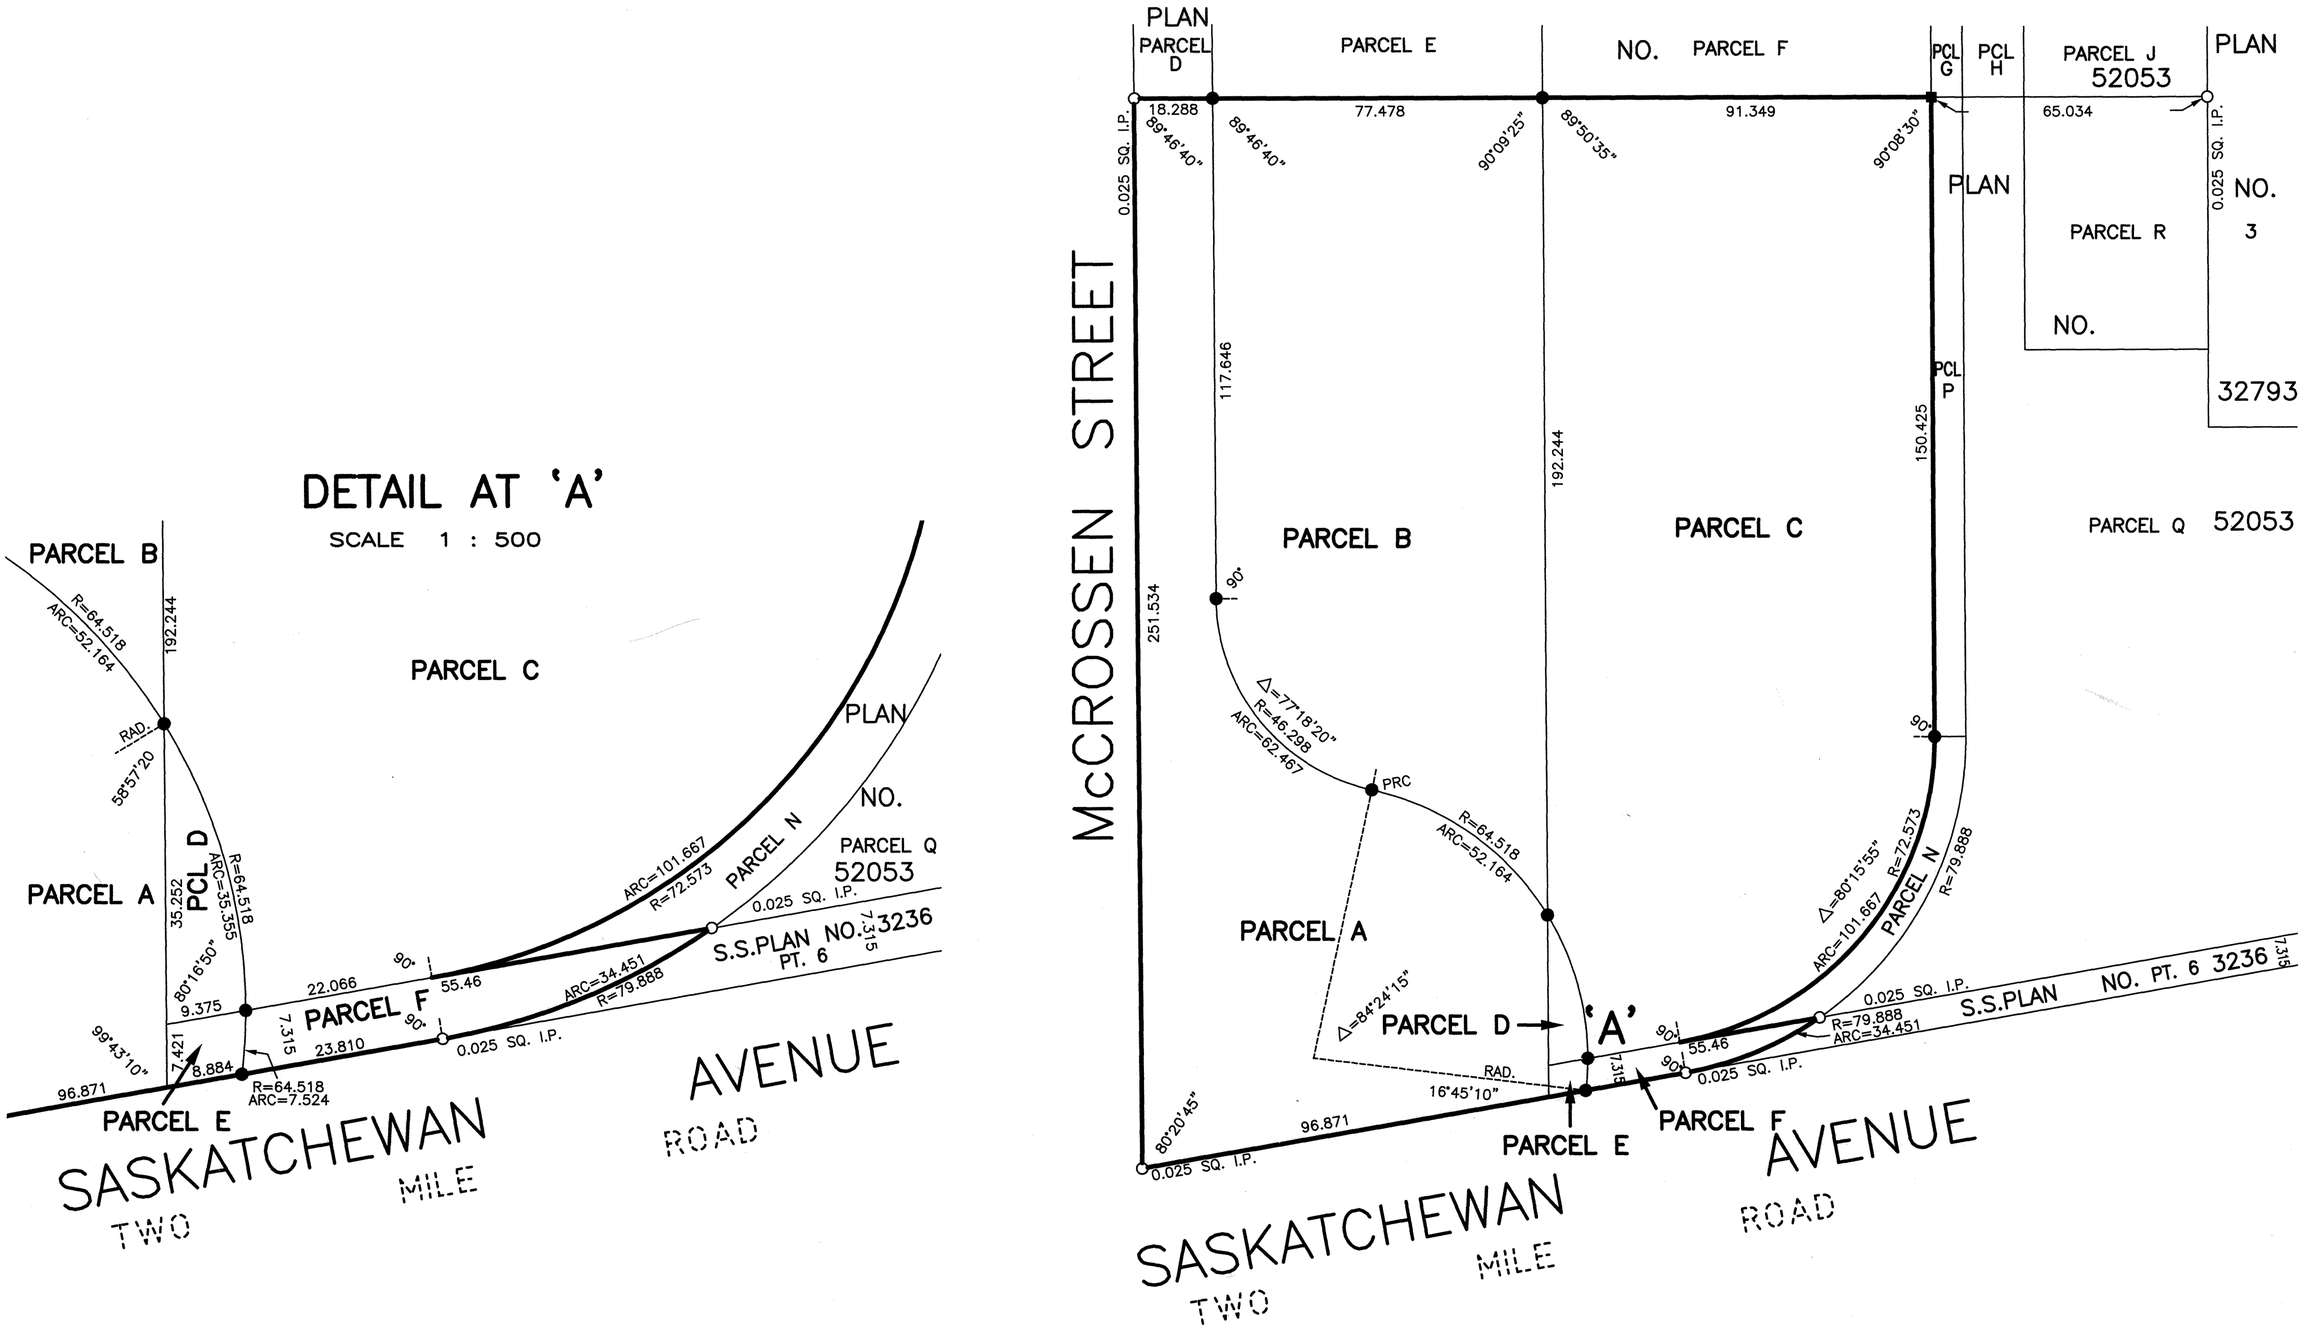


## DETAIL AT 'A'

SCALE 1 : 500