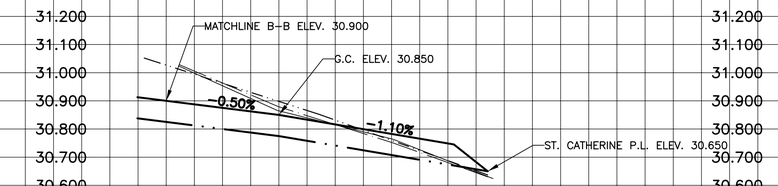

WEST PROFILE

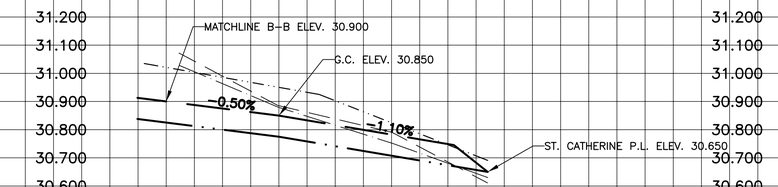

EAST PROFILE

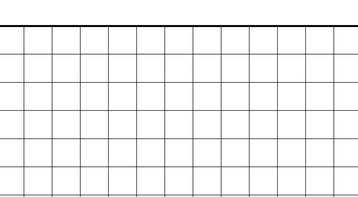

SECTION B–B

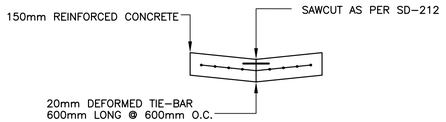

TYPICAL LANE CROSS SECTION
N.T.S.

CHAINAGE ALONG CENTER OF ROW

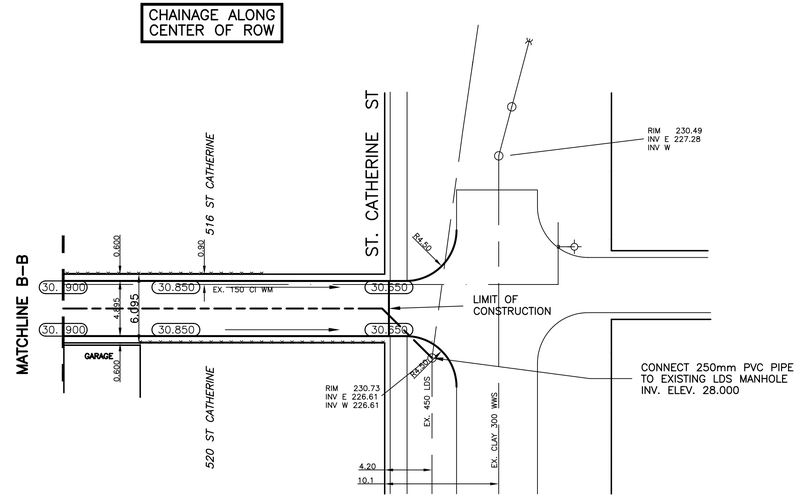

N

NOTES:

1. RENEW EXISITING APPROACHES IF REQUIRED OR AS DIRECTED BY CONTRACT ADMINISTRATOR
2. MODIFIED BARRIER CURB TO BE USED FOR CURB RENEWAL AT RADII.

BENCHMARK:
S.W CORNER OF MARION ST. & C.P.R EMERSON SUBD. E OF RUE ARCHIBALD, TBLT IN 7.6 m CONC PILE 7.2 m W. OF C.L. OF W. RAILWAY TRACKS & 10.4 m S. OF C.L. OF MARION ST.

APEGM Certificate of Authorization SEG Engineering Inc. No. 1432 Expiry: April 30, 2006

	WATERMAIN			HYDRO			GROUND	
	HYDRANT			M.T.S.			CENTER LINE	
	VALVE			CONCRETE			NORTH GUTTER LINE	
	LAND DRAINAGE SEWER			ASPHALT			SOUTH GUTTER LINE	
	WASTE WATER SEWER			PROPERTY LINE		150mm W.M.	WATERMAIN	150mm W.M.
	MANHOLE			SURVEY BAR			VALVE	
	CATCH BASIN			CURB STOP		300mm L.D.S.	LAND DRAINAGE SEWER	300mm L.D.S.
	CURB INLET			C.B. LEAD		250mm W.W.S.	WASTE WATER SEWER	250mm W.W.S.
	TRAFFIC SIGNAL			SIDEWALK			JUNCTIONS	
	STEAM HT.			SIDEWALK RAMP			CULVERT	
	GAS		32.55	ELEVATIONS	32.55			
EXISTING	LEGEND – PLAN	PROPOSED	EXISTING	LEGEND – PLAN	PROPOSED	EXISTING	LEGEND – PROFILE	PROPOSED

LOCATION APPROVED
UNDERGROUND STRUCTURES

SUPV. U/G STRUCTURES COMMITTEE — DATE

NOTE:
LOCATION OF UNDERGROUND STRUCTURES AS SHOWN ARE BASED ON THE BEST INFORMATION AVAILABLE BUT NO GUARANTEE IS GIVEN THAT THE LOCATIONS ARE CORRECTION OR THAT THE GIVEN LOCATIONS ARE EXACT. CONFIRMATION OF EXISTENCE AND EXACT LOCATION OF ALL SERVICES MUST BE OBTAINED FROM THE INDIVIDUAL UTILITIES BEFORE PROCEEDING WITH CONSTRUCTION.

B.M. ELEV. CWBM: 033–006 231.595 m

NO.	REVISIONS	DATE	BY

SEG ENGINEERING INC.
ENGINEERING
200 TACHE AVENUE
WINNIPEG, MANITOBA
(204)–233–2113

DESIGNED BY	R.H./S.M.	CHECKED BY	S.M.
DRAWN BY	R.H.	APPROVED BY	E.P.R.
HOR. SCALE:	1:250	RELEASED FOR CONSTRUCTION	
VERT. SCALE:	1:50	ORIG. SIGNED BY:	
DATE	FEBRUARY 2005	DATE	

ENGINEERS SEAL
PROVINCE OF MANITOBA
I. G. McKINNON
REGISTERED PROFESSIONAL ENGINEER

CONSULTANT DRAWING NO.
063–039–09

Winnipeg
THE CITY OF WINNIPEG
PUBLIC WORKS DEPARTMENT

2005 STREET RENWAL AND LOCAL IMPROVEMENTS
TREMBLAY/ST. CATHERINE LANE
FROM MATCHLINE TO ST. CATHERINE ST.

CITY DRAWING NO.
SHEET 3 OF 3
184–2005

ACAD 2000