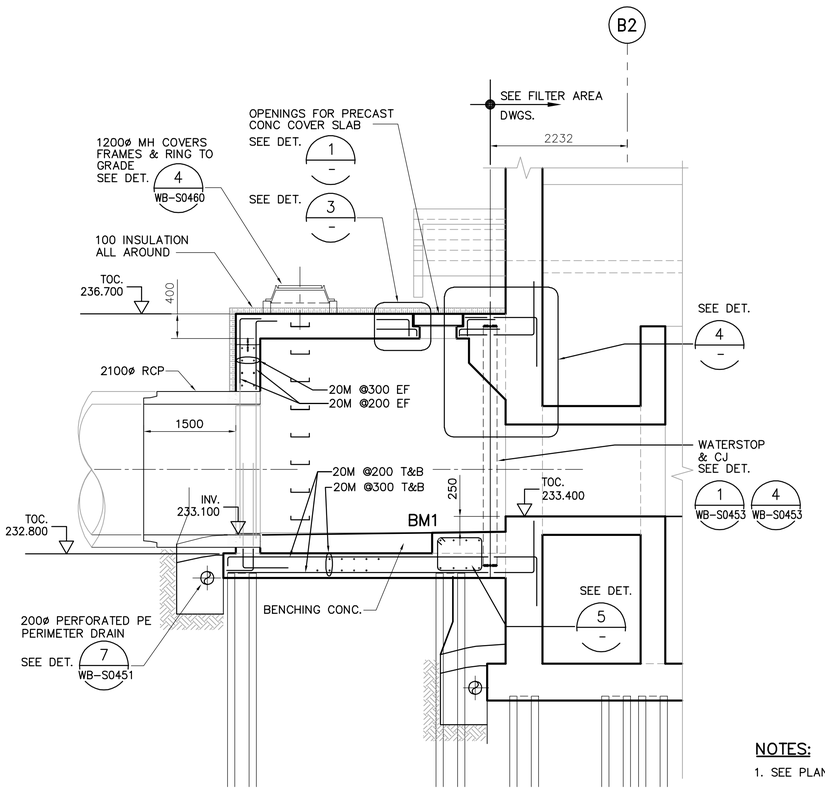

FLAP GATE CHAMBER NO. 1

A WY-S0101 SECTION 1:50

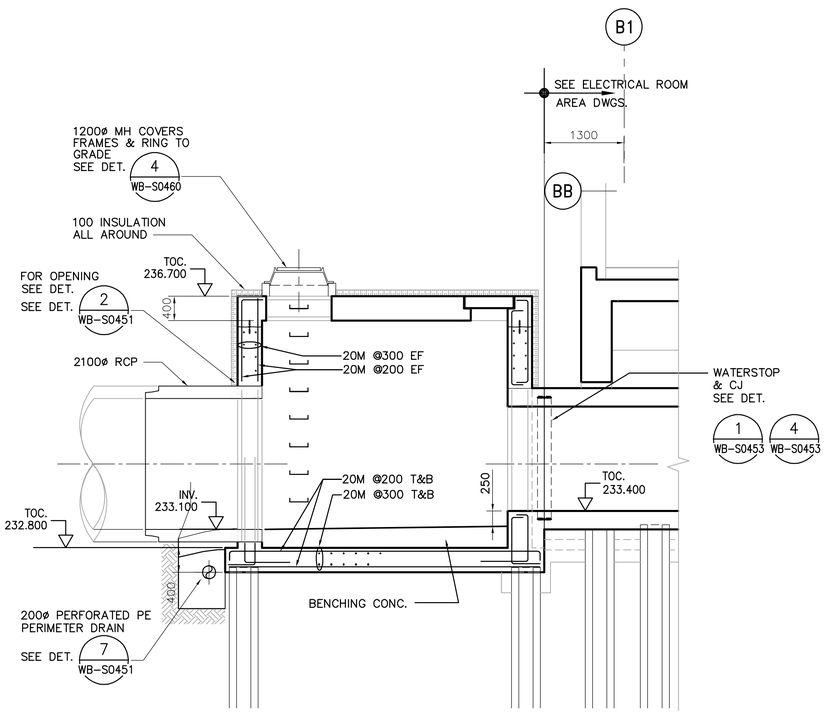

FLAP GATE CHAMBER NO. 2

B WY-S0101 SECTION 1:50

NOTES:

1. SEE PLANS FOR ROOF SLAB REINFORCEMENT.

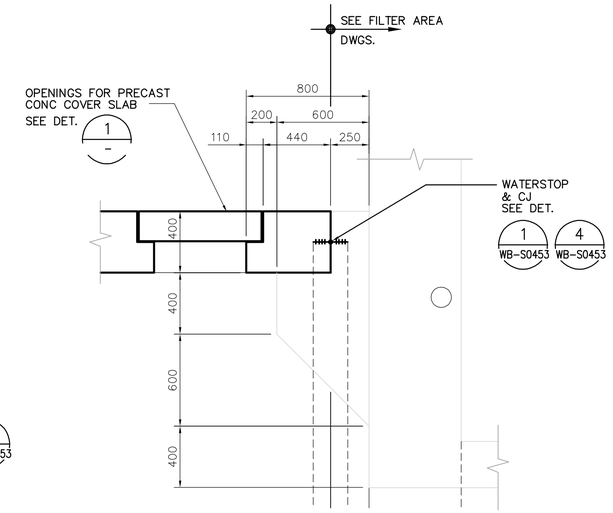

SECTION A-A

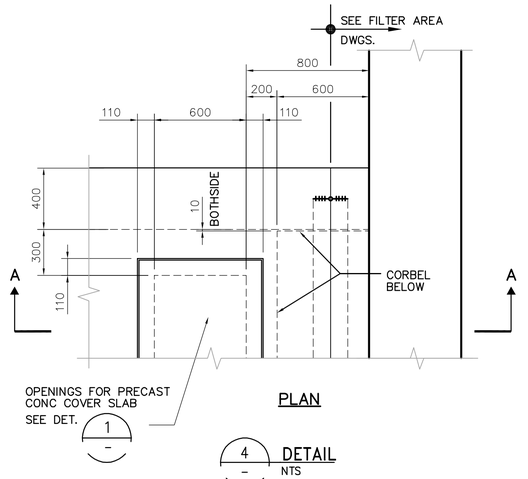

PLAN

4 DETAIL NTS

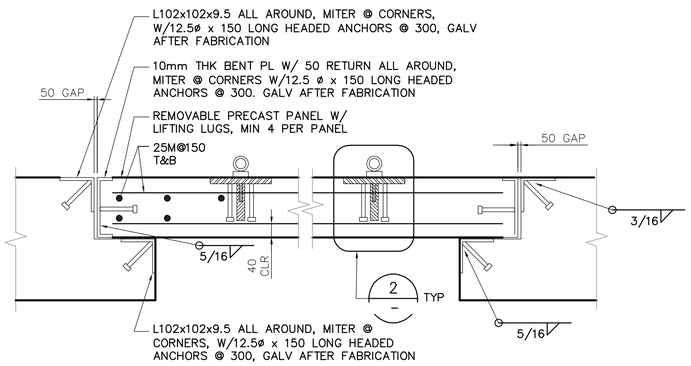

TYPICAL PRECAST COVER PANEL

1 DETAIL 1:10

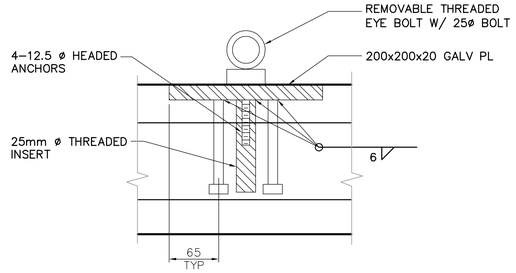

NOTE:

AFTER PANEL INSTALLATION, EYE BOLTS SHALL BE REMOVED AND REPLACED W/ A PLASTIC PLUG. REMOVED BOLTS SHALL BE GIVEN TO OWNER.

2 DETAIL 1:4

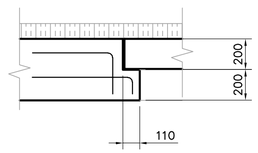

3 DETAIL NTS

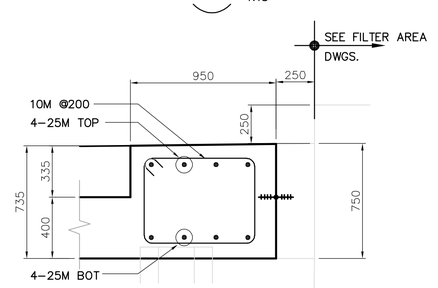

BM1

5 DETAIL NTS

APEGM
Certificate of Authorization
CH2M HILL Canada Ltd.
No. 1441 Expiry: April 30, 2006

NO.	REVISIONS	DATE	BY
00	ISSUED FOR TENDER	2006/02/03	KA

B.M. ELEV.

CH2MHILL / Fredericksen Cooper ARCHITECTS — EarthTech, A Tyco International Ltd. Company

DESIGNED BY	KA	CHECKED BY	AP
DRAWN BY	PM	APPROVED BY	DJT
SCALE:	AS SHOWN	RELEASED FOR CONSTRUCTION BY:	R. SOROKOWSKI
DATE	2005/08/10	DATE	2006/02/08

ENGINEER'S SEAL

ORIGINAL SIGNED BY
D. KRUGER
2006/02/06

CONSULTANT DRAWING NO.
WY-S0201

Winnipeg

THE CITY OF WINNIPEG
WATER AND WASTE DEPARTMENT
ENGINEERING DIVISION

WATER TREATMENT PLANT
YARD PIPING AND VALVE CHAMBERS
FOUNDATIONS AND CONCRETE STRUCTURES

STRUCTURAL
FLAP GATES
SECTIONS AND DETAILS

CITY FILE NUMBER
SHEET OF
CITY DRAWING NUMBER
1-0601Y-A-S0201-001-00D

Last Save: 2006-02-03 3:32 PM

C:\DOCUMENTS AND SETTINGS\SEVERITT\MY DOCUMENTS\NDMPROJ\321352 - WINNIPEGWTP\DN_WY-S0201_CH2M.DWG