SHEET: COW-A1 (05/2005)

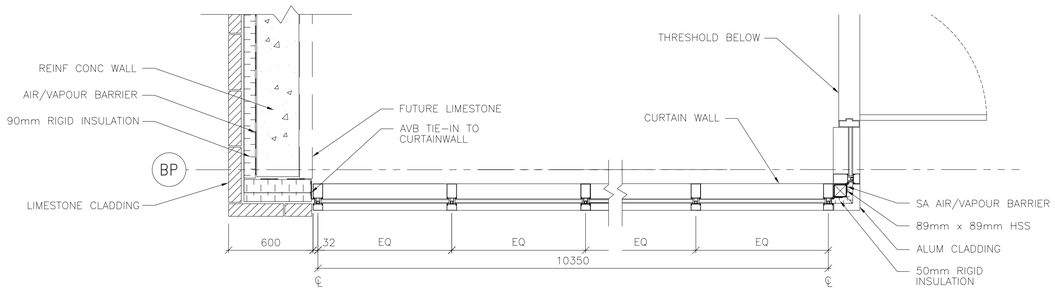

1 WB-B0410 DETAIL 1
1:20

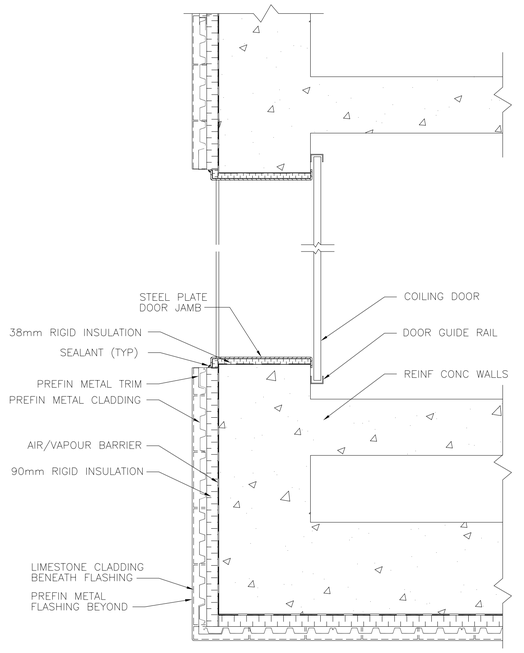

2 WB-B0410 DETAIL 2 (TYP @ OVERHEAD DOOR OPENINGS)
1:20

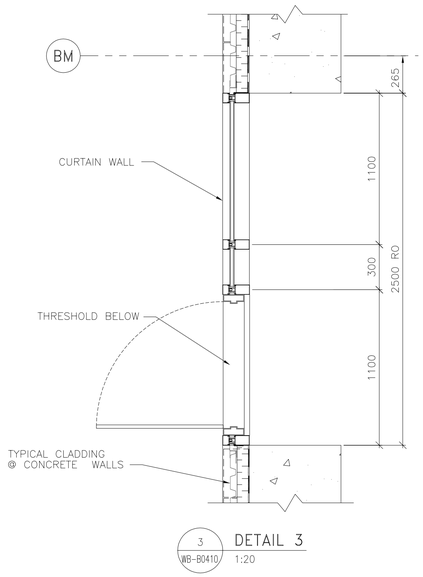

3 WB-B0410 DETAIL 3
1:20

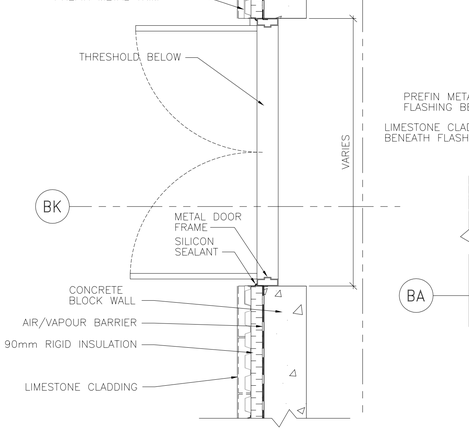

4 WB-B0410 DETAIL 4 (TYP @ DOUBLE MAN DOOR OPENING)
1:20

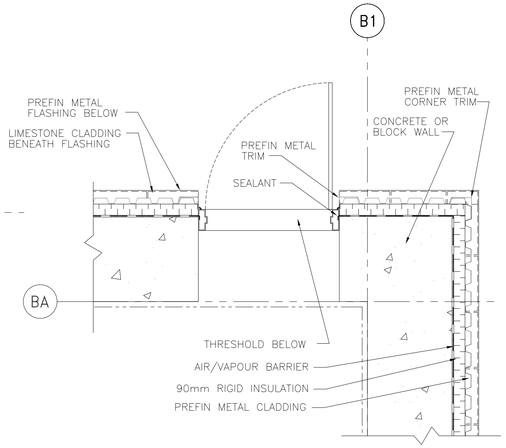

5 WB-B0410 DETAIL 5 (TYP @ MAN DOOR OPENINGS)
1:20

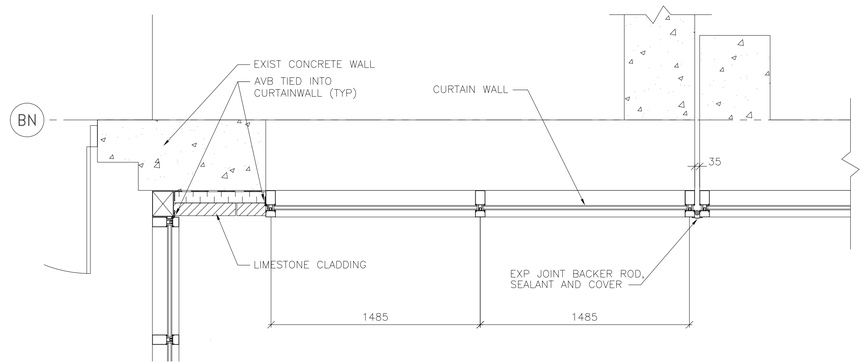

6 WB-B110 DETAIL 6
1:20

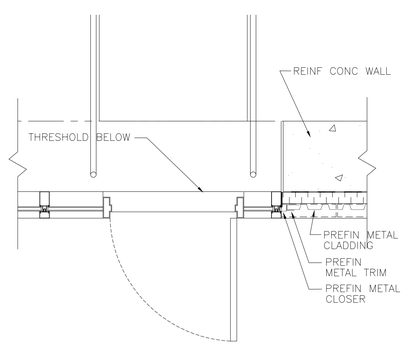

7 WB-B0410 DETAIL 7
1:20

PROVINCE OF MANITOBA
NEIL COOPER ARCHITECT INC. №090
APPROVED ARCHITECTURAL CORPORATION

B.M.
ELEV.

NO.	REVISIONS	DATE	BY
00	ISSUED FOR TENDER	07/03/19	LK

CH2MHILL
Fredericksen Cooper ARCHITECTS
EarthTech A Tetra Tech International Ltd. Company

DESIGNED BY	TWS	CHECKED BY	BJS
DRAWN BY	SH/MR/LK	APPROVED BY	AHL
SCALE:	AS SHOWN	RELEASED FOR CONSTRUCTION BY:	R. SOROKOWSKI
DATE	2005/08/03	DATE	2007/03/19

ENGINEER'S SEAL
ORIGINAL SIGNED BY
NEIL COOPER
2007/03/19

CONSULTANT DRAWING NO.
WB-B0411

Winnipeg
THE CITY OF WINNIPEG
WATER AND WASTE DEPARTMENT
ENGINEERING DIVISION

WATER TREATMENT PLANT
MAIN BUILDING
BUILDING ENVELOPE

CITY FILE NUMBER
SHEET OF

ARCHITECTURAL
DETAIL OF DOOR AND WINDOW OPENINGS
GROUND FLOOR LEVEL

CITY DRAWING NUMBER
1-0601B-A-B0411-001-00D