SHEET: COW-A1 (05/2005)

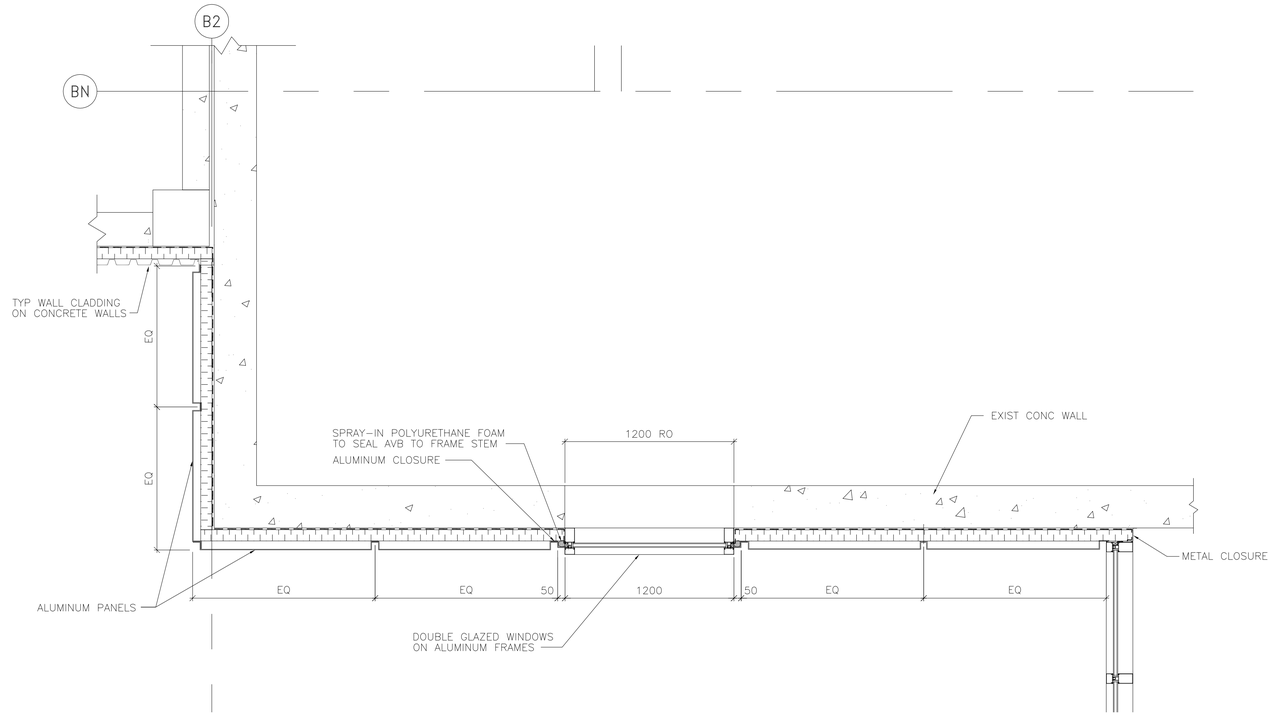


1 WB-B0420 DETAIL 1 (TYP TO 2ND & 3RD FLOOR)
1:20

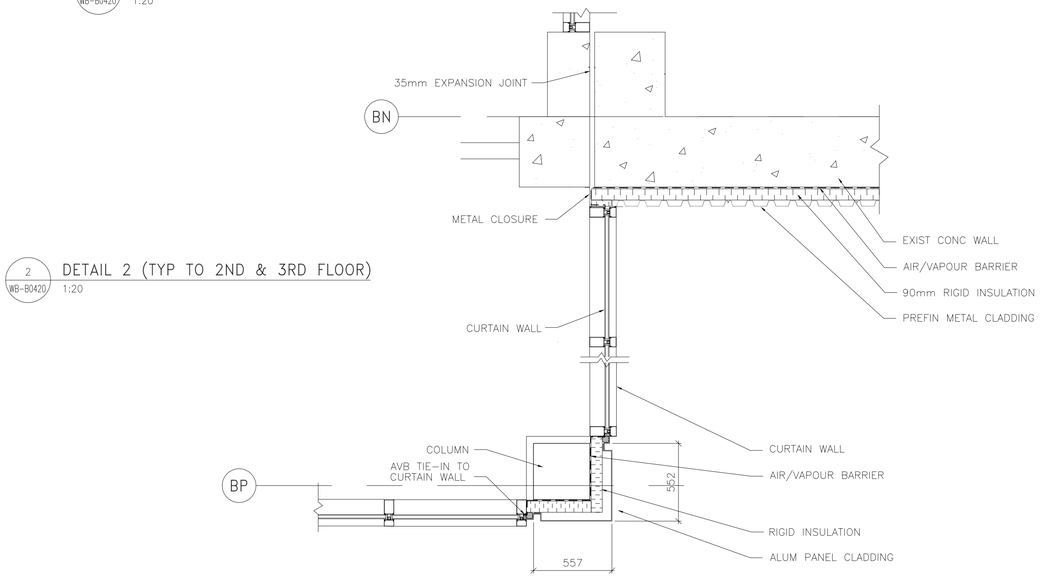


2 WB-B0420 DETAIL 2 (TYP TO 2ND & 3RD FLOOR)
1:20

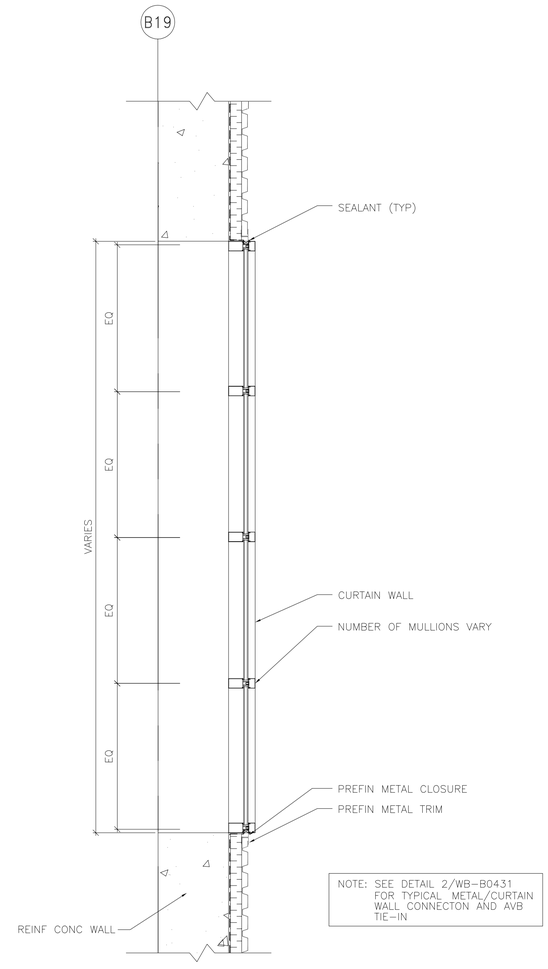


3 WB-B0420 DETAIL 4 (TYP TO 2ND & 3RD FLOOR WINDOWS)
1:20

PROVINCE OF MANITOBA
NEIL COOPER ARCHITECT INC.
№090
APPROVED ARCHITECTURAL CORPORATION

B.M.
ELEV.

| NO. | REVISIONS | DATE | BY |
|---|---|---|---|
| 00 | ISSUED FOR TENDER | 07/03/19 | LK |

CH2MHILL
Fredericksen Cooper ARCHITECTS
EarthTech A Tyco International Ltd. Company

| | | | |
|---|---|---|---|
| DESIGNED BY | TWS | CHECKED BY | BJS |
| DRAWN BY | SH/MR/LK | APPROVED BY | AHL |
| SCALE: | 1:100 | RELEASED FOR CONSTRUCTION BY: | R. SOROKOWSKI |
| DATE | 2005/08/03 | DATE | 2007/03/19 |

ENGINEER'S SEAL
ORIGINAL SIGNED BY
NEIL COOPER
2007/03/19

CONSULTANT DRAWING NO.
WB-B0421

Winnipeg
THE CITY OF WINNIPEG
WATER AND WASTE DEPARTMENT
ENGINEERING DIVISION

WATER TREATMENT PLANT
MAIN BUILDING
BUILDING ENVELOPE

ARCHITECTURAL
DETAIL OF DOOR AND WINDOW OPENINGS
SECOND FLOOR LEVEL

CITY FILE NUMBER
SHEET OF
CITY DRAWING NUMBER
1-0601B-A-B0421-001-00D

Last Save: 2007-03-21 3:17 PM

\\FCA-S\DATA\NC\JOBDATA\2004\04018 WINNIPEG WATER TREATMENT\02A-CAD\WTP\CONT DWGS\FCA\PLANS\07-03-19 793-2006 IFT\07-03-19 IFT PLAN DETAILS\DN_WB-B0421_FC-R1.DWG