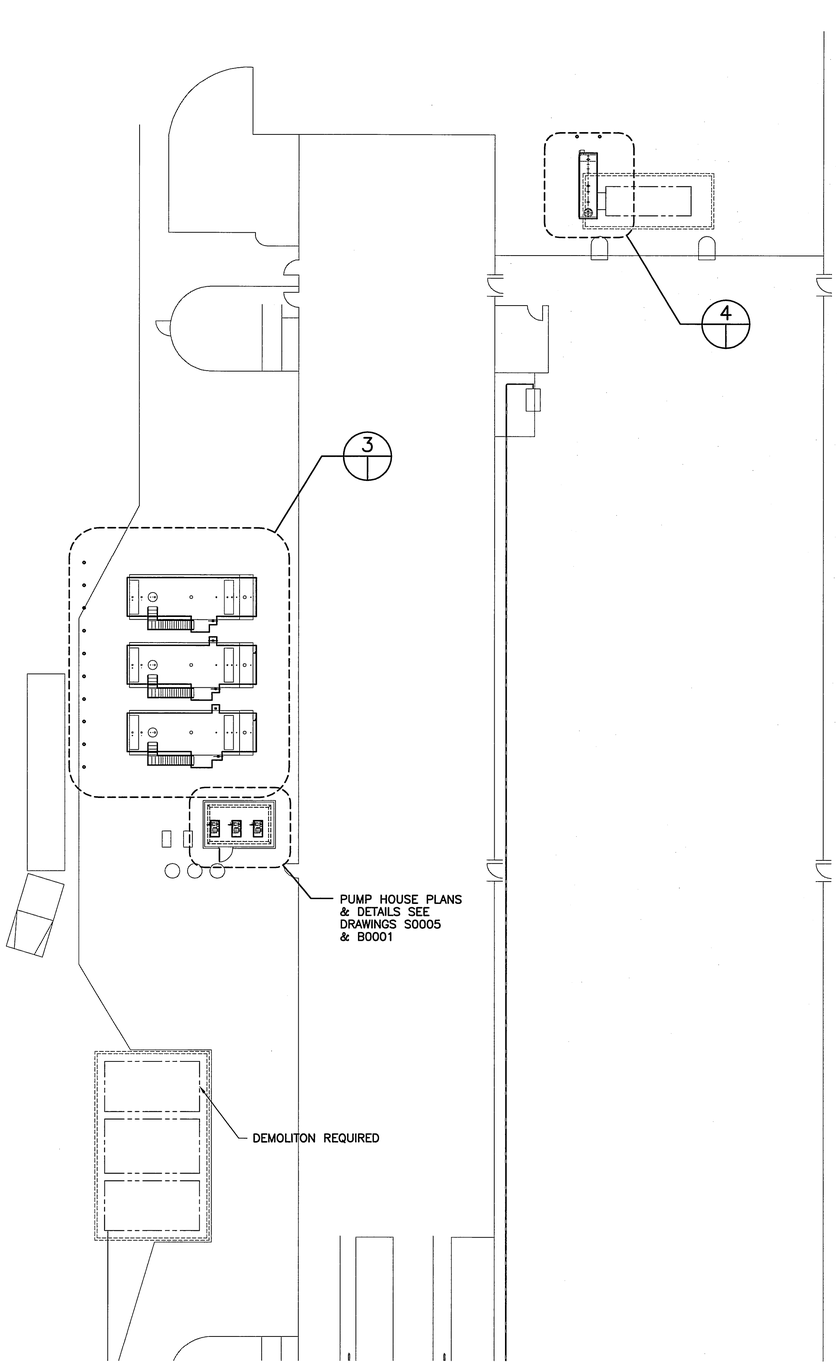

1 PLAN LAYOUT
1 : 200

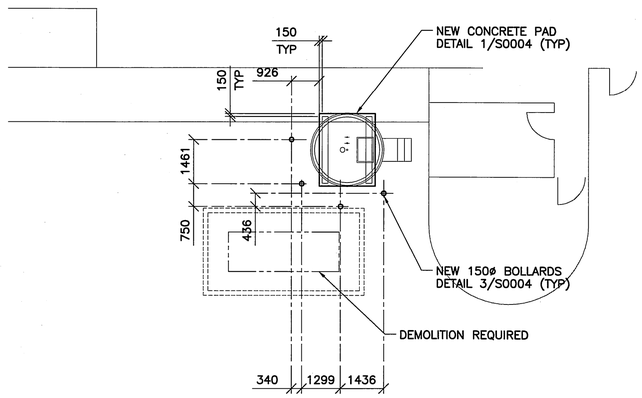

2 PARTIAL PLAN
@ WASTE OIL TANK
1 : 100

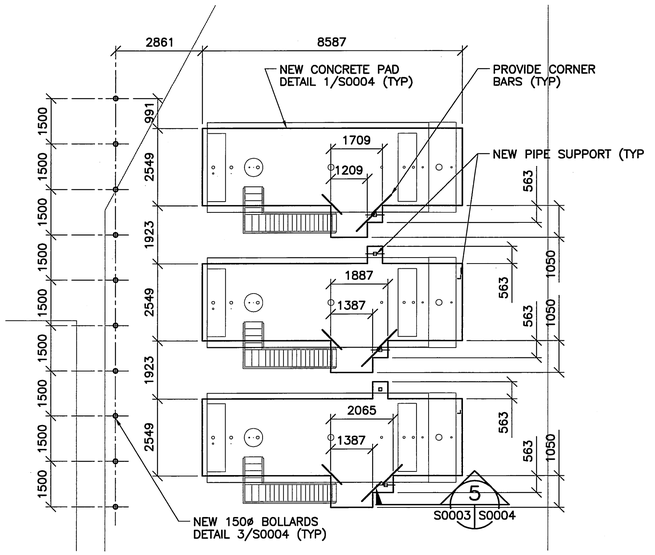

3 PARTIAL PLAN
1 : 100

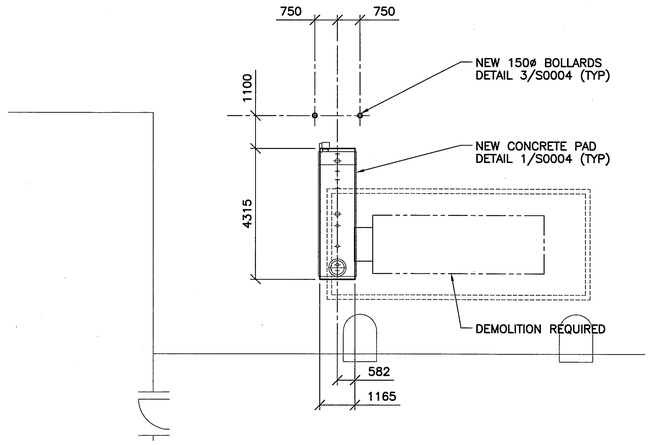

4 PARTIAL PLAN
1 : 100

1:200 2 1 0 2 4 6 8 10m

1:100 1 0 1 2 3 4 5m

NO.	DESCRIPTION	DATE	ISSUED BY
0	ISSUED FOR TENDER	07.04.05	TWS

REVISIONS/ISSUE

THE CONTENT OF THIS DOCUMENT IS NOT INTENDED FOR THE USE OF, NOR IS IT INTENDED TO BE RELIED UPON BY ANY PERSON, FIRM OR CORPORATION, OTHER THAN THE CLIENT AND WARDROP ENGINEERING INC. WARDROP ENGINEERING DENIES ANY LIABILITY WHATSOEVER TO OTHER PARTIES FOR DAMAGES OR INJURY SUFFERED BY SUCH THIRD PARTY ARISING FROM USE OF THIS DOCUMENT BY THEM, WITHOUT THE EXPRESS PRIOR WRITTEN AUTHORITY OF WARDROP ENGINEERING AND OUR CLIENT. THIS DOCUMENT IS SUBJECT TO FURTHER RESTRICTIONS IMPOSED BY THE CONTRACT BETWEEN THE CLIENT AND WARDROP ENGINEERING INC. AND THESE PARTIES' PERMISSION MUST BE SOUGHT REGARDING THIS DOCUMENT IN ALL OTHER CIRCUMSTANCES.

CLIENT
CITY OF WINNIPEG
TRANSIT DEPARTMENT

WARDROP | Engineering Inc.

PROJECT NAME
PETROLEUM STORAGE AND
HANDLING SYSTEMS REPLACEMENT

DRAWING DESCRIPTION
OSBORNE STREET GARAGE
CONCRETE SLAB PLANS
& SECTIONS

APEGM
Certificate of Authorization
Wardrop Engineering Inc.
No. 195 Expiry: April 30, 2007

PROVINCE OF MANITOBA
T. W. SMEALL
Member
22988
REGISTERED PROFESSIONAL ENGINEER

DESIGNED BY:	DRAWN BY:	CHECKED BY:
TWS	JLP	

APPROVED BY:

SCALE:	DATE:
AS NOTED	07.02.27

DRAWING NO.	REV.
0729720100-DWG-S0003	0

A1 (594 x 841)