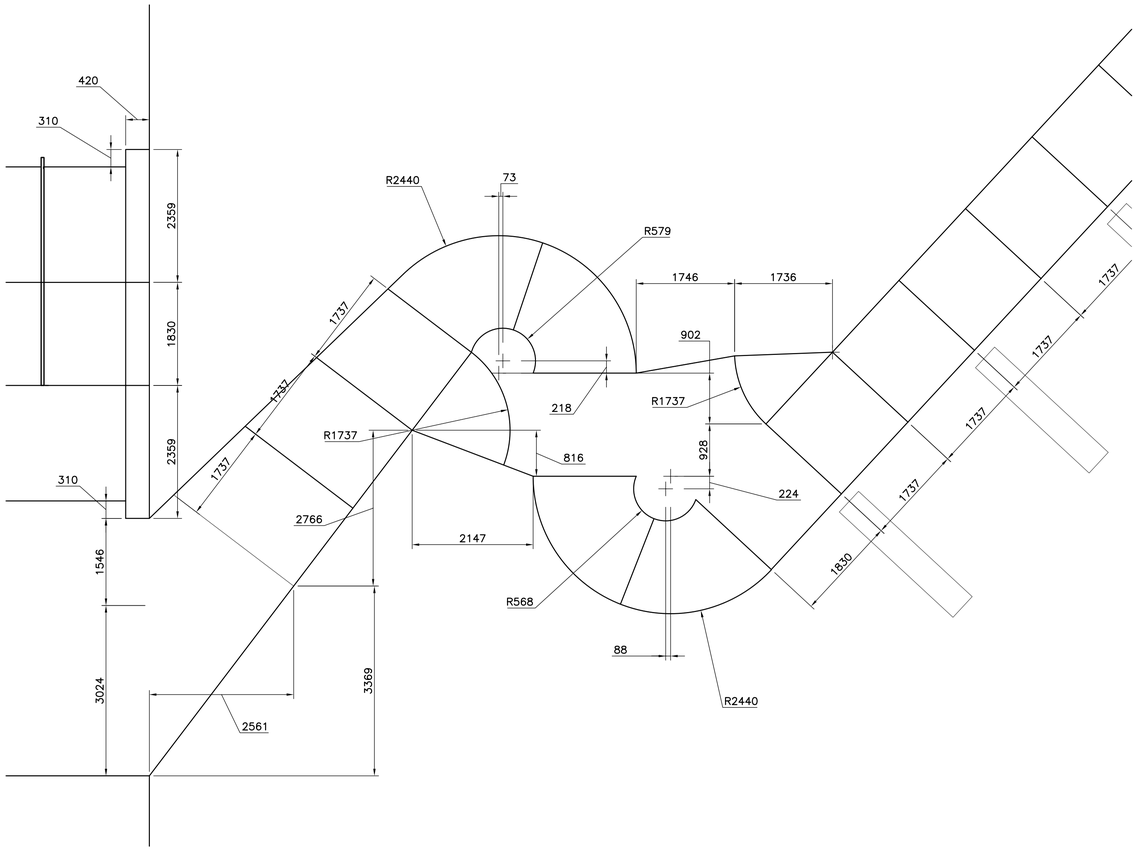

FLOW PATH DIMENSIONS

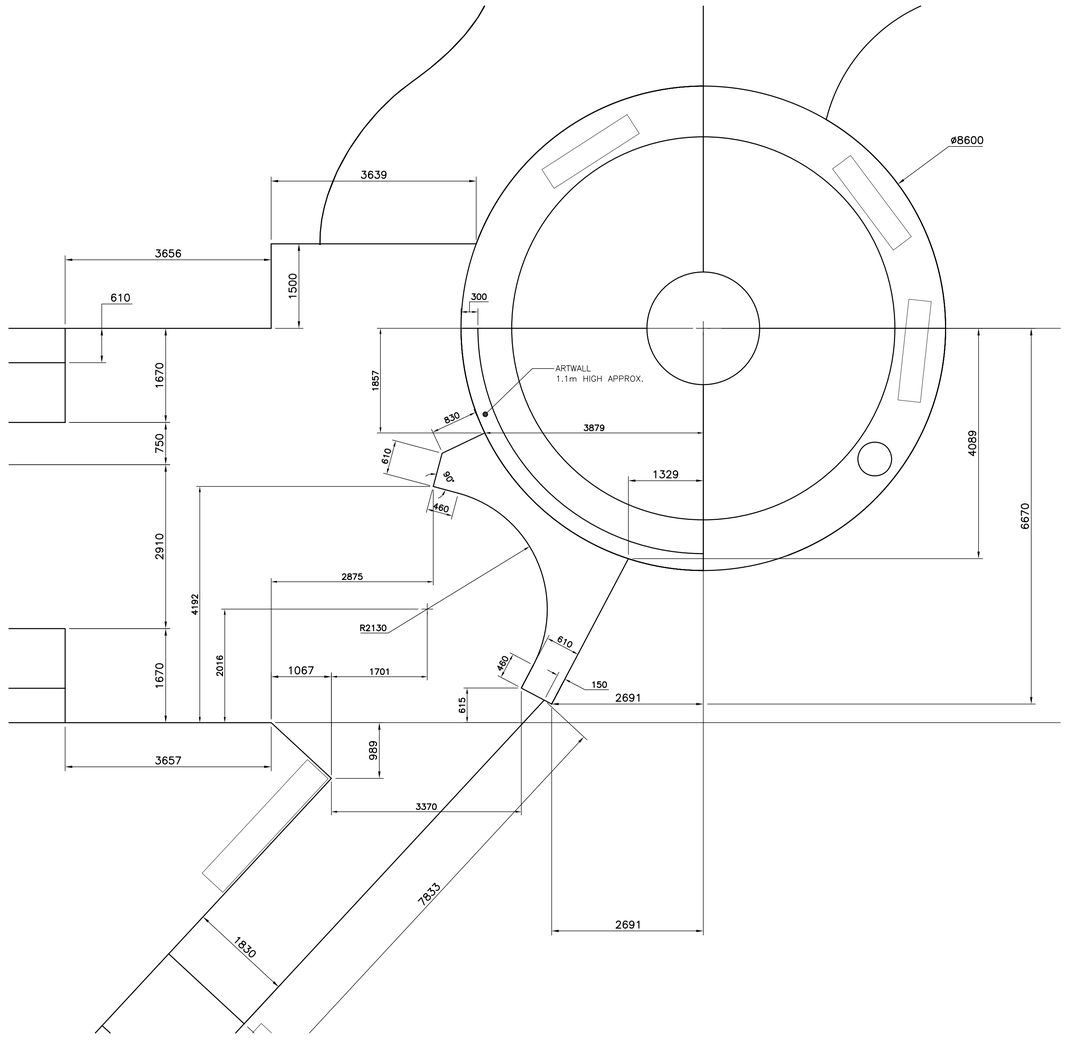

ENTRY PLAZA DIMENSIONS

PROFESSIONAL ENGINEER
PROVINCE OF BRITISH COLUMBIA
Robert Harry Fulton

May 28, 2007

D			
C			
B			
A	ISSUED FOR TENDER	MAY/28/07	MhR
NEW	ISSUED FOR TENDER	MAY/9/07	MhR

REVISIONS

NOTES:

ALL ELEVATIONS ARE IN METRES.

SKATEPARK DATUM AT 0.00m – ALL OTHER PARK ELEVATIONS ARE RELATIVE TO THIS DATUM.

FOR ADDITIONAL CLARITY OR INFORMATION ON DIMENSIONS REFER TO SECTIONS DRAWINGS WHICH ARE INDEXED ON TITLEPAGE.

OVERALL ELEVATION OF THE SKATEPARK SHALL BE SET BY THE CONTRACTOR TO OPTIMIZE MATERIAL CUT/FILL.

SPECTRUM SKATEPARK CREATIONS LTD. AND FULTON ENGINEERING CO. LTD. ARE THE SOLE PROPRIETORS OF THE CONTENTS OF THIS DRAWING PACKAGE. DUPLICATION OF ANY OF THE CONTENTS OF THIS DRAWING PACKAGE WITHOUT PERMISSION FROM THE AFOREMENTIONED PARTIES IS STRICTLY PROHIBITED.

SKATEPARK DESIGNED BY:

SPECTRUM
SKATEPARK CREATIONS LTD.

STRUCTURAL ENGINEERING CONSULTANT:

FULTON ENGINEERING COMPANY LTD.
Phone: (604) 589-3455
Cell: (604) 290-3455
Email: r.fulton@fultonengineering.ca
8605 Sunbury Place, V4C 3Y9
Delta, British Columbia, Canada

PROJECT

FORT GARRY COMMUNITY CENTRE SKATEBOARD PARK, MANITOBA

TITLE:
DIMENSION PLAN
DIM 2 PAGE 2 of 2

DESIGN BY: J.BARNUM	SHEET NO. SK 2.2
DRAWN BY: M.RHODES	
DATE: MAY/9/07	
SCALE: 1 = 50	