D SIZE 22" x 34" (558mm x 864mm)

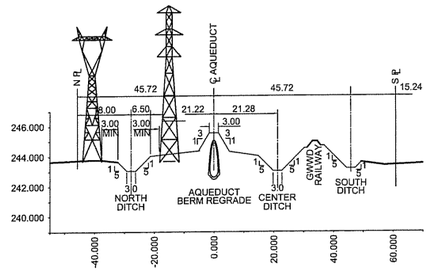

MILE 20.0
TYPICAL SECTION at HYDRO TOWERS
N.T.S.

25 - 10 - 5E
30 - 10 - 6E
29 - 10 - 6E
28 - 10 - 6E
MEADOWVALE ROAD
5 E.P.M.
6 E.P.M.
DRAIN
PLAN No. 5979
PLAN No.
MILLBROOK ROAD
TRANSMISSION
POWER
24
19
WINNIPEG
20
21
1/4 LINE
MANHOLE 21.46
MANHOLE 22.15
MANHOLE 23.37
10 - 5E
10 - 6E
10 - 6E
10 - 6E
DRAIN
WATER
DISTRICT
RANGE
RANGE
AREA 2
POPLAR ROAD
COOK'S CREEK DRAIN
ROAD PLAN No. 2894 (CLOSED)
EDGEWOOD ROAD
AREA 2
PUBLIC ROAD PLAN No. 6449
13 - 10 - 5E
18 - 10 - 6E
17 - 10 - 6E
16 - 10 - 6E

AREAS TO BE MAINTAINED

APEGM
Certificate of Authorization
UMA Engineering Ltd.
No. 256 Expiry: April 30, 2007

LOCATION APPROVED
UNDERGROUND STRUCTURES

SUPR. U/G STRUCTURES COMMITTEE — DATE

NOTE:
LOCATION OF UNDERGROUND STRUCTURES AS SHOWN ARE BASED ON THE BEST INFORMATION AVAILABLE. BUT NO GUARANTEE IS GIVEN THAT ALL EXISTING UTILITIES ARE SHOWN OR THAT THE GIVEN LOCATIONS ARE EXACT. CONFIRMATION OF EXISTENCE AND EXACT LOCATION OF ALL SERVICES MUST BE OBTAINED FROM THE INDIVIDUAL UTILITIES BEFORE PROCEEDING WITH CONSTRUCTION.

NO.	REVISIONS	YY/MM/DD	BY
0	ISSUED FOR CONSTRUCTION	06/08/14	KMB

UMA | AECOM

©2006 UMA ENGINEERING LTD. ALL RIGHTS RESERVED.

DESIGNED BY	MJR	CHECKED BY	
DRAWN BY	WJd	APPROVED BY	
HOR. SCALE	NTS	RELEASED FOR CONSTRUCTION ORIGINAL SIGNED BY R. SOROKOWSKI	
VERT. SCALE			
DATE		DATE	AUGUST 14, 2006

PROFESSIONAL'S SEAL
PROVINCE OF MANITOBA
C. C. MACEY
REGISTERED ENGINEER

CONSULTANT DRAWING NO. 03
D265-213-00

Winnipeg

THE CITY OF WINNIPEG
WATER AND WASTE DEPARTMENT

SHOAL LAKE AQUEDUCT
RIGHT OF WAY MAINTENANCE
MILE 12.87 to MILE 26.5

LOCATION PLAN
MILE 19.9 to 23.5
-

SHEET 3 OF 4
CITY DRAWING NUMBER
SLA-03
REV 0