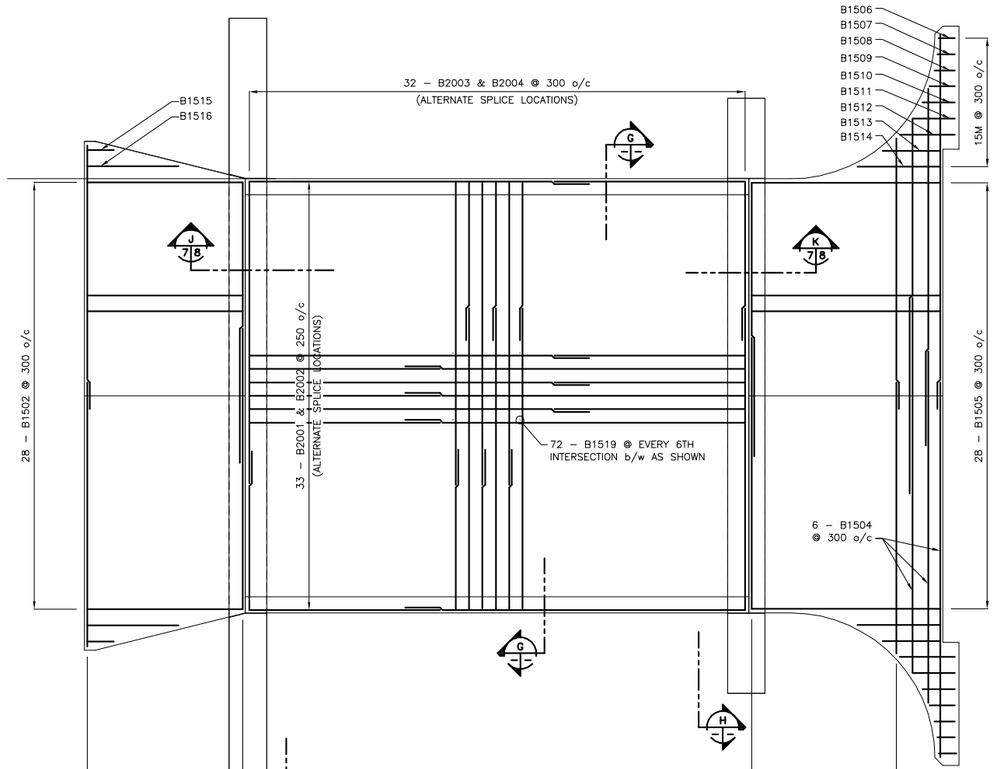

BRIDGE DECK REINFORCING PLAN – TOP

1:50 0 500 1500 2500mm

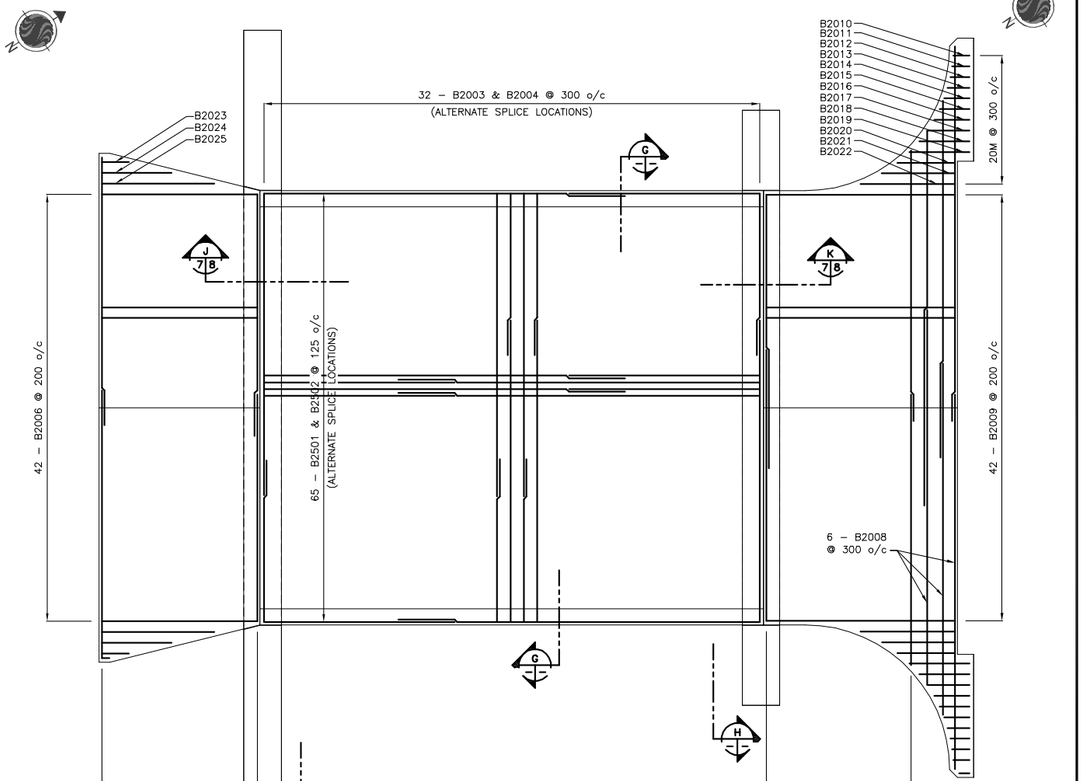

BRIDGE DECK REINFORCING PLAN – BOTTOM

1:50 0 500 1500 2500mm

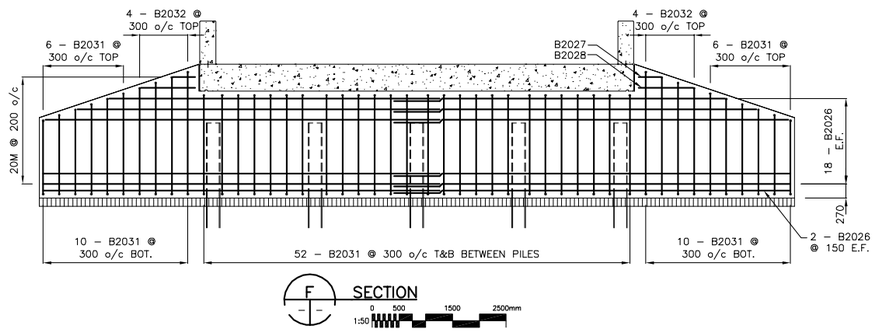

1:50 0 500 1500 2500mm

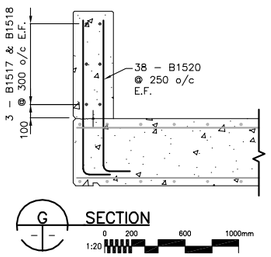

1:20 0 200 600 1000mm

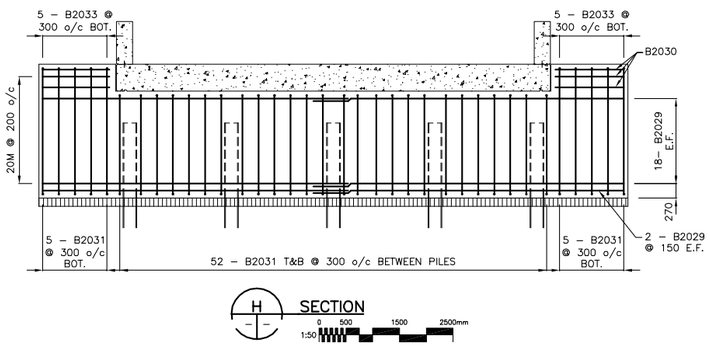

1:50 0 500 1500 2500mm

APEGM
Certificate of Authorization
Stantec Consulting Ltd.
No. 1301 Expiry: April 30, 2008

LOCATION APPROVED
UNDERGROUND STRUCTURES

SUPV. U/G STRUCTURES COMMITTEE — DATE

NOTE:
LOCATION OF UNDERGROUND STRUCTURES AS SHOWN ARE BASED ON THE BEST INFORMATION AVAILABLE BUT NO GUARANTEE IS GIVEN THAT ALL EXISTING UTILITIES ARE SHOWN OR THAT THE GIVEN LOCATIONS ARE EXACT. CONFIRMATION OF EXISTENCE AND EXACT LOCATION OF ALL SERVICES MUST BE OBTAINED FROM THE INDIVIDUAL UTILITIES BEFORE PROCEEDING WITH CONSTRUCTION.

B.M. ELEV.

NO.	REVISIONS	DATE	BY
1	ISSUED FOR TENDER	07.12.03	K.S.A.

Stantec Consulting Ltd.
905 Waverley Street, Winnipeg, Manitoba
Tel 204-489-5900 Fax 204-453-9012

DESIGNED BY	K.S.A.	CHECKED BY	B.J.W.
DRAWN BY	J.G.F.	APPROVED BY	K.S.A.
HOR. SCALE:	AS SHOWN	AUTHORIZED BY:	DATE
VERTICAL:		BILL EBENSPANGER	DEC. 3, 2007
DATE	OCT. 20, 2007	B. EBENSPANGER, P. ENG. BRIDGE PROJECTS ENGINEER	

ENGINEER'S SEAL

ORIGINAL SEALED BY
K.S. AMY
P. ENG.
07.12.03

CONSULTANT DRAWING NO.
31410SB706

THE CITY OF WINNIPEG
PUBLIC WORKS DEPARTMENT
TRANSPORTATION ENGINEERING DIVISION

ACCESS BRIDGE
TO 330 AND 334 BONNER AVENUE

SHEET 7 OF 9

CAD FILE DRAWING NUMBER
31410sb706-682.dwg

REINFORCING PLAN, SECTION & DETAILS

CITY DRAWING NUMBER
BI76-08-07

X:\1137\active\31137010\400_drawing\402_design\sheet_files\31410sb706-682.dwg
Nov 27, 2007 - 11:19AM - by pamoore