REFERENCE DRAWING SC-15745

PAGE 2 OF 2

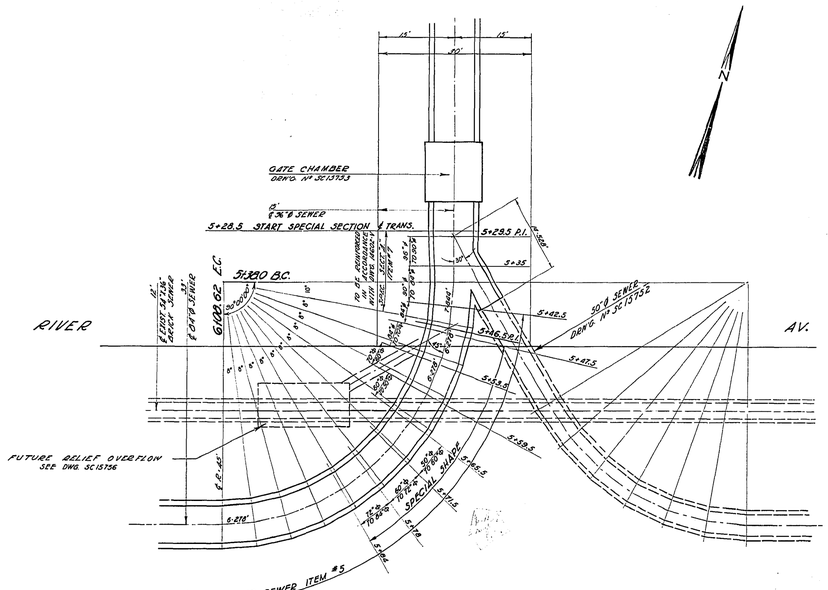

DETAIL OF ℄ OF SEWER @ RIVER AV. & FORT ROUGE PARK
-N.T.S.-

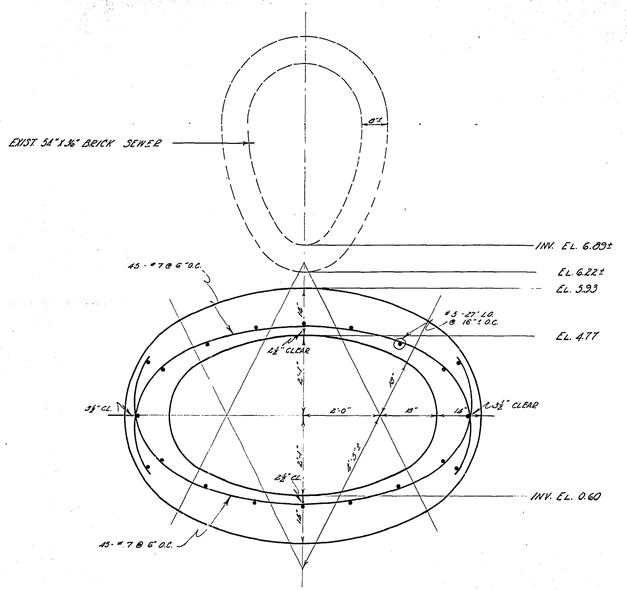
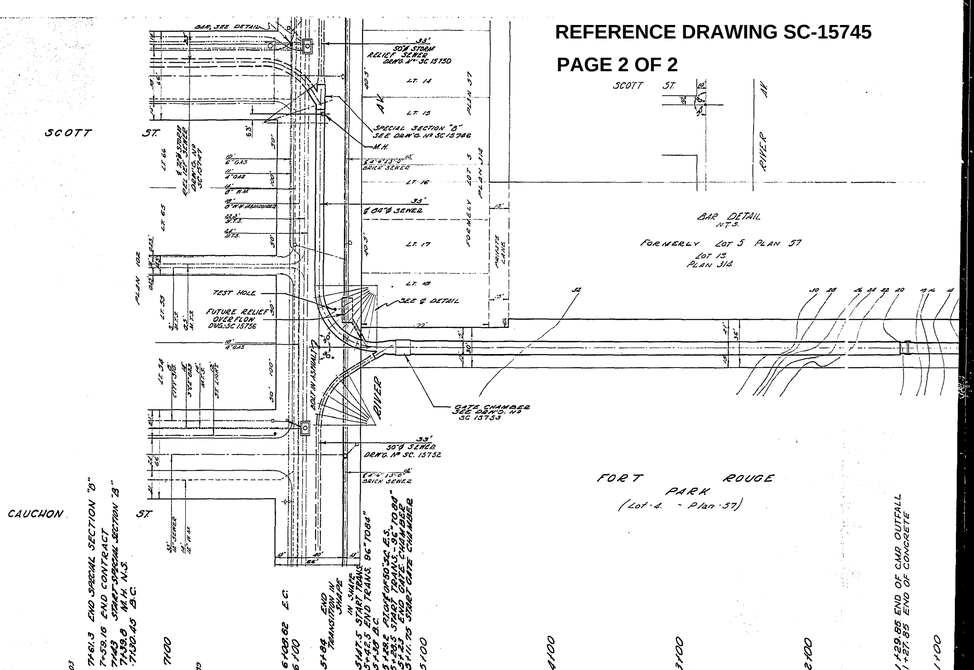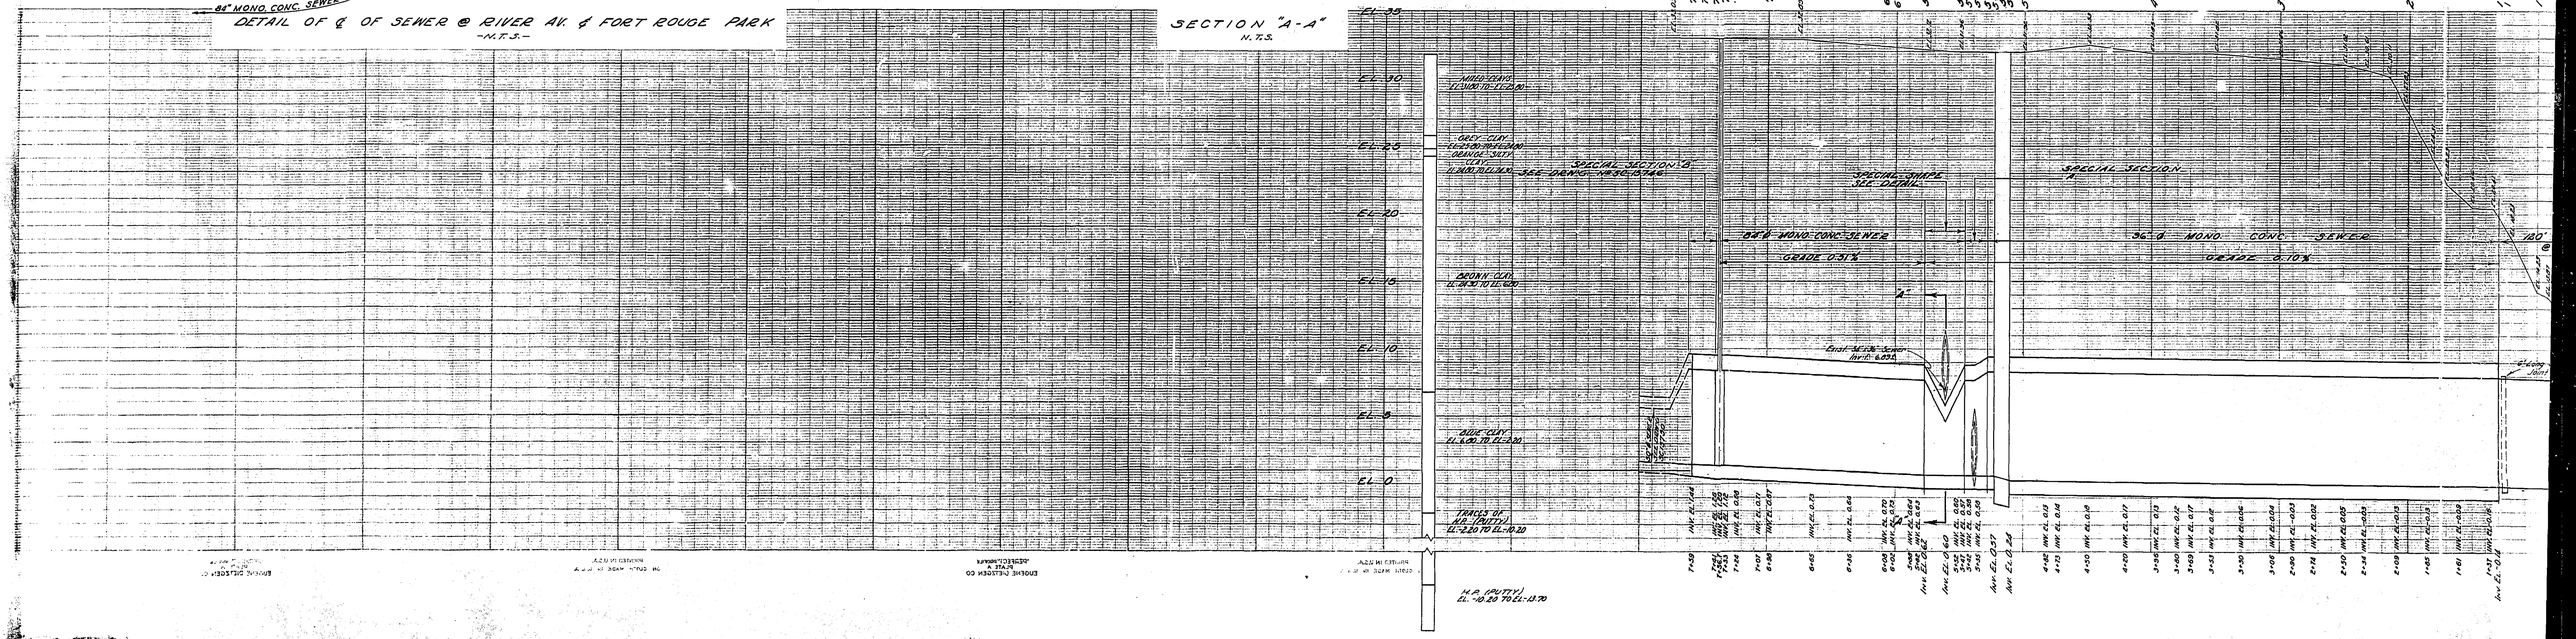
SECTION "A-A"
N.T.S.