SHEET: COW-A1 (05/2005)

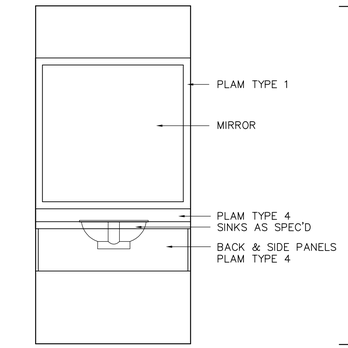

4 WB-B0354 WOMEN'S CHANGE RM 329A
1 : 20

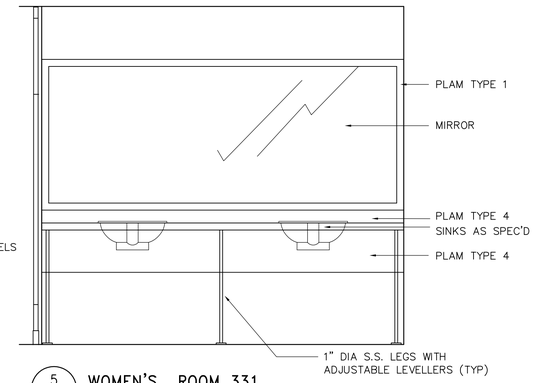

5 WB-B0354 WOMEN'S ROOM 331
1 : 20

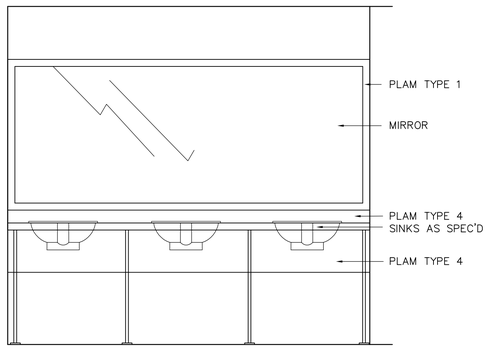

6 WB-B0354 MEN'S ROOM 330
1 : 20

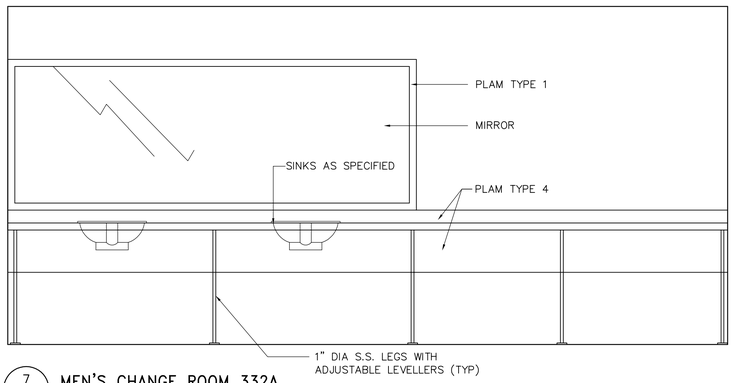

7 WB-B0354 MEN'S CHANGE ROOM 332A
1 : 20

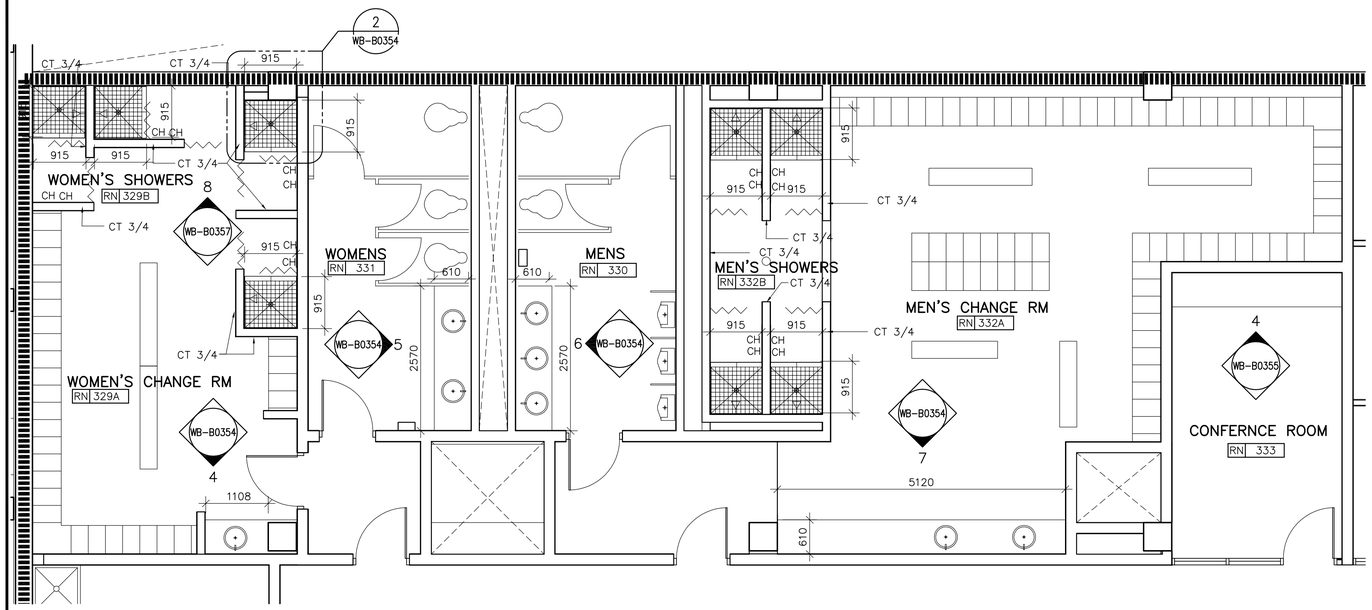

1 WB-B0139 PARTIAL PLAN-MILLWORK (THIRD FLOOR LEVEL)
1 : 50

FIRE RATINGS:

1 HR FIRE RATING

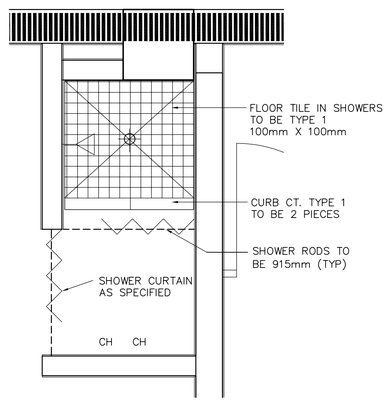

2 WB-B0354 TYP SHOWER PLAN (THIRD FLOOR LEVEL)
1 : 20

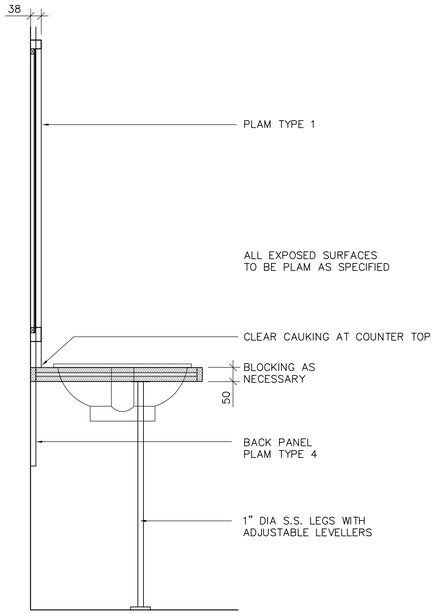

3 WB-B0354 TYP BATH ROOM SECTION
1 : 10

PROVINCE OF MANITOBA
NEIL COOPER
ARCHITECT
INC.
No.090
APPROVED ARCHITECTURAL CORPORATION

NO.	REVISIONS	DATE	BY
00	ISSUED FOR TENDER	07/06/05	LK

B.M.
ELEV.

CH2MHILL
Fredericksen Cooper
ARCHITECTS

EarthTech
A Tyco International Ltd. Company

DESIGNED BY	MG	CHECKED BY	BJS
DRAWN BY	MG	APPROVED BY	AHL
SCALE:	AS NOTED	RELEASED FOR CONSTRUCTION BY:	R. SOROKOWSKI
DATE	2005/08/05	DATE	2007/06/05

ENGINEER'S SEAL
ORIGINAL SIGNED BY
NEIL COOPER
2007/06/05

CONSULTANT DRAWING NO.
WB-B0354

Winnipeg
THE CITY OF WINNIPEG
WATER AND WASTE DEPARTMENT
ENGINEERING DIVISION

WATER TREATMENT PLANT
MAIN BUILDING
OFFICE AND PLANT INTERIOR FINISHES

ARCHITECTURAL
MILLWORK PLANS, ELEVATIONS, AND SECTIONS

CITY FILE NUMBER
SHEET OF
CITY DRAWING NUMBER
1-0601B-A-B0354-001-00D

Last Save: 2007-06-05 3:48 PM

E:\NC\JOBDATA\2004\04018 WINNIPEG WATER TREATMENT\02A-CAD\WTP\CONT DWGS\FCA\INTERIOR ELEVATIONS-SAI\07-06-05_95-2007 IFT\ORIG. SIGNED\WB-B0354.DWG