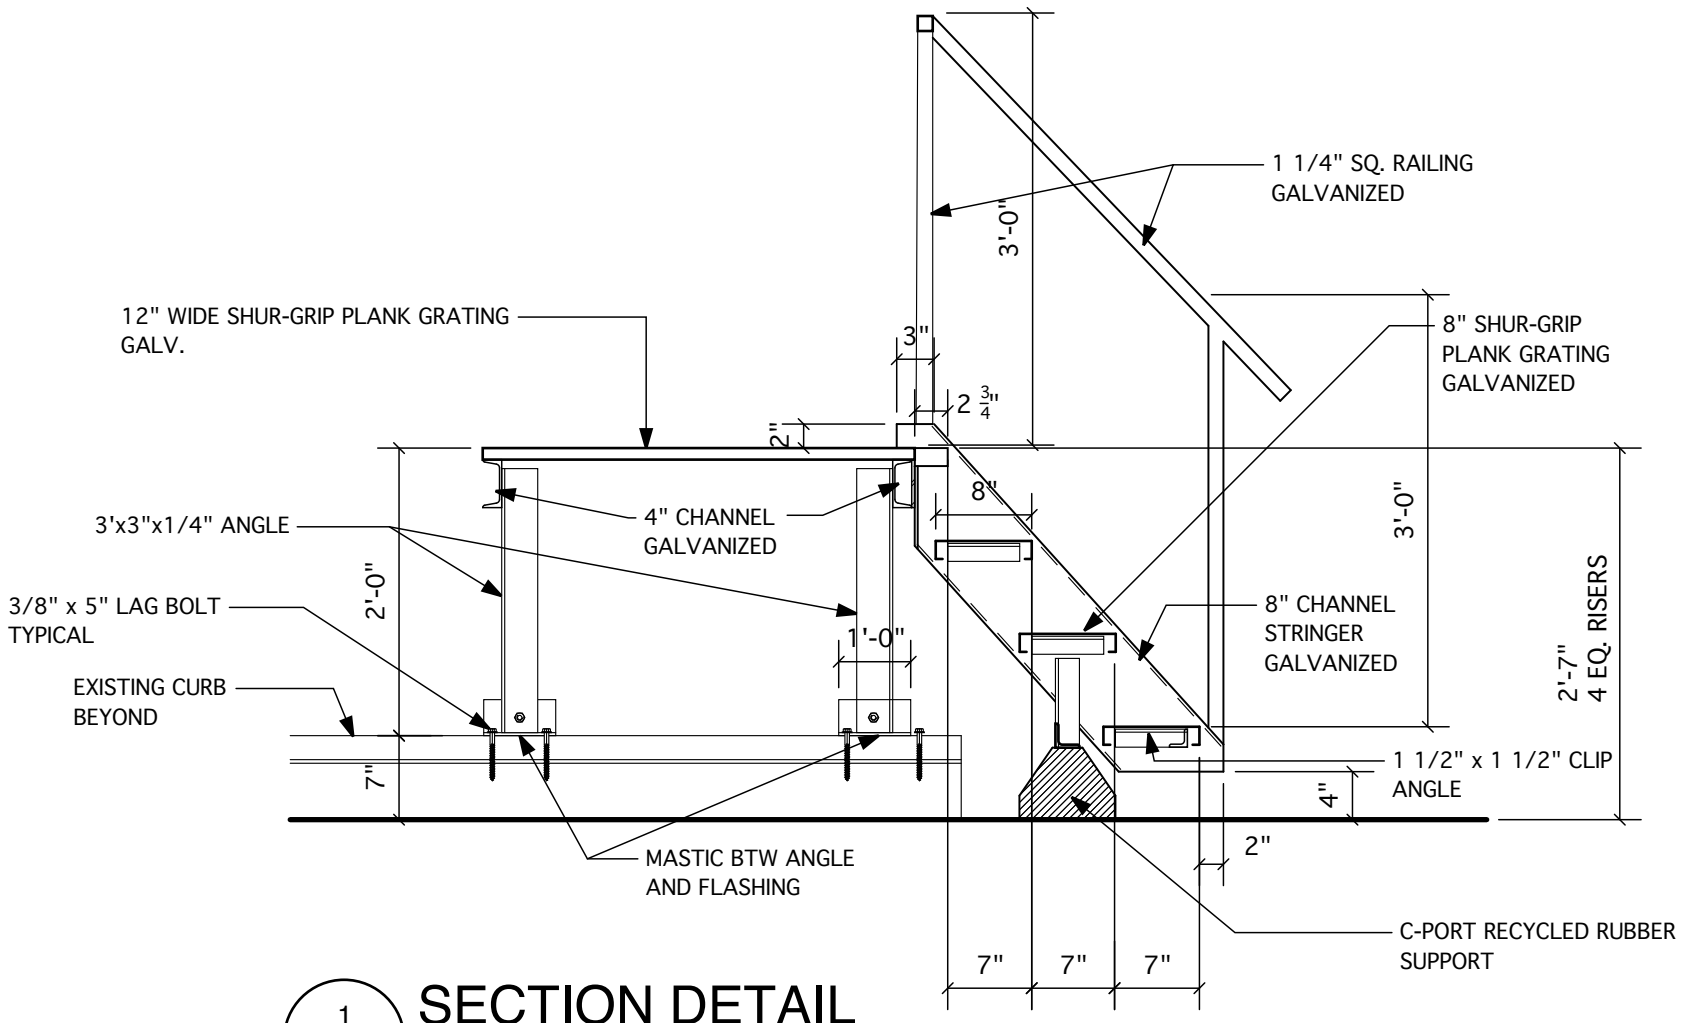

1 / S-6 SECTION DETAIL

SCALE: 3/4" = 1'-0"

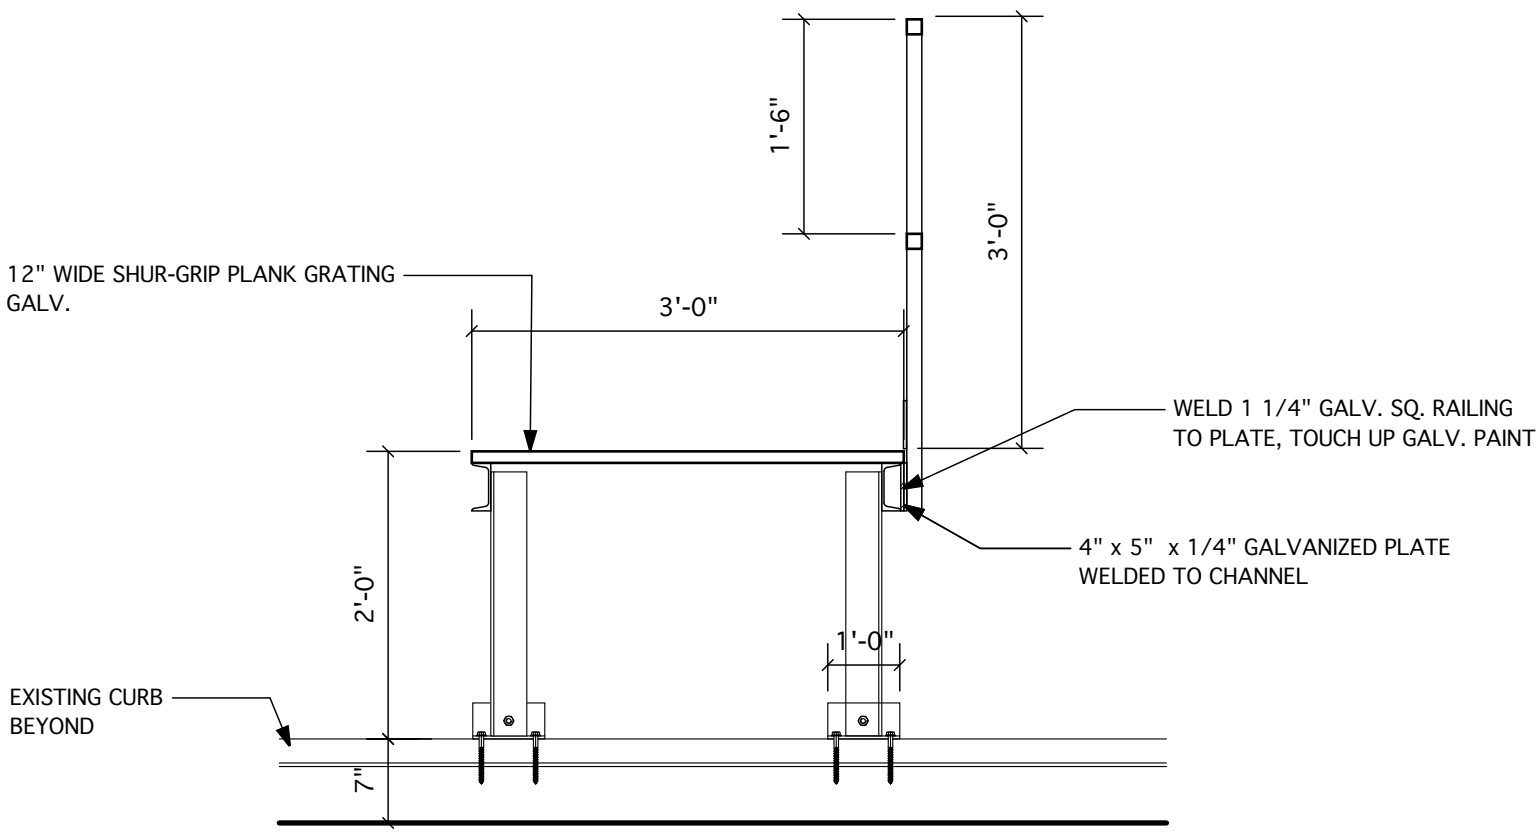

2 / S-6 SECTION DETAIL

SCALE: 3/4" = 1'-0"

PANAM POOL
25 Poseiden Bay
Winnipeg, Mb.

GC Engineering Ltd.
675 Elm Street
Winnipeg MB R3M 3N8
ph (204) 793-3948 fax (204) 487-4616
email calgray@mts.net

APEGM
Certificate of Authorization
GC Engineering Ltd.
No. 3208 Expiry: April 30, 2009

PROVINCE OF MANITOBA
C. P. GRAY
REGISTERED PROFESSIONAL ENGINEER

DRAWN BY:	**M**
DATE:	**March, 2009**
DRAWING #	**S-6**