SHOP ORDER S.

Sketch No. 2

BILL OF MATERIAL

Mark	Pcs.	Section	Length		Work	CUT
		SAME AS	S.	B.		Ord. 14872-D

SHIPPING BILL

Mark	Pcs.	DESCRIPTION	Length		Weight
S1	15	8x12 #1 FIR SADDLES	5	0	1650

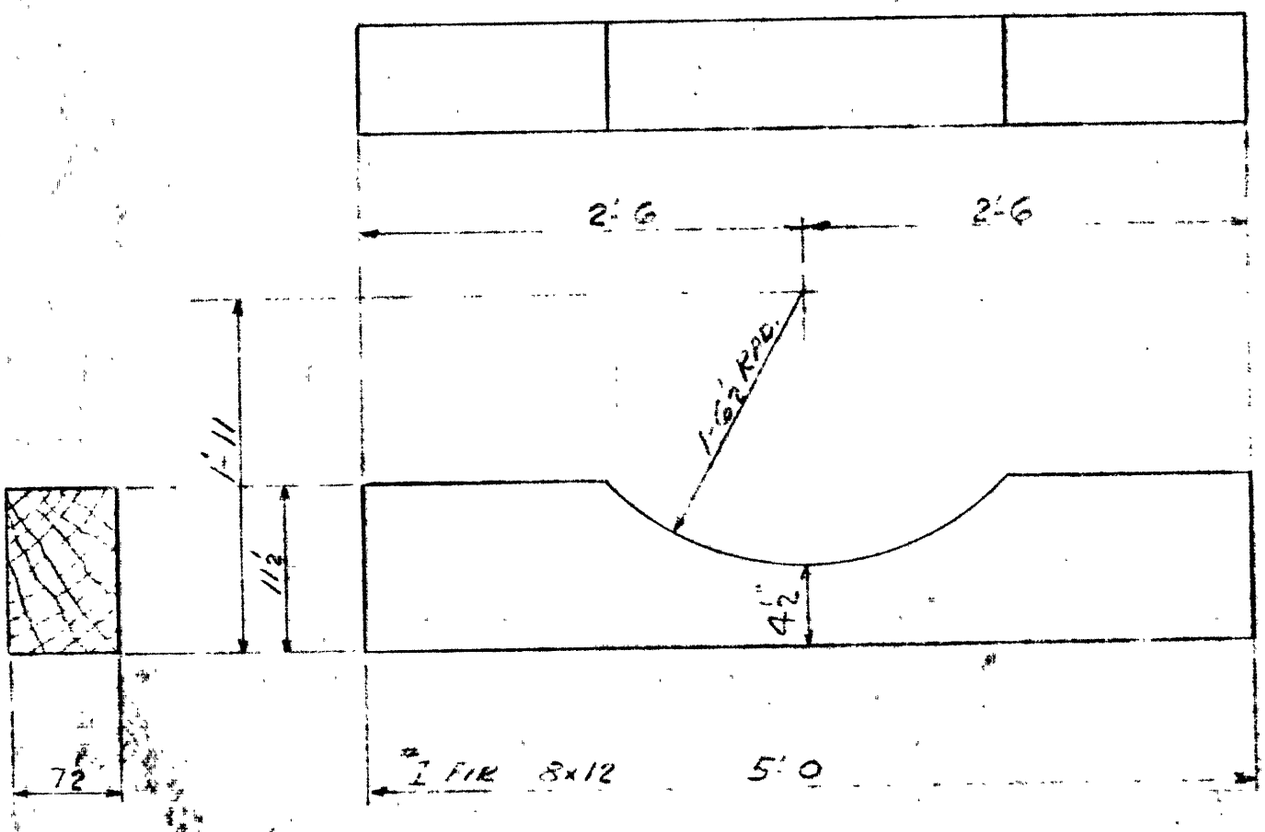

PIPE SADDLES - MARK S1 - 15 REQ^D (FOR 36" O.D. PIPE)

(8)

NOTE:- SADDLES ARE TO BE TREATED WITH CREOSOTE AFTER SHAPING
TREATMENT SHALL CONSIST OF PRESSURE CREOSOTING WITH 8# RETENTION

Rivets ~ Open Holes ~ unless noted. **SHOP ORDER S.**

Paint SEE NOTE ABOVE Ship on or before

Purchaser CITY OF WINNIPEG Made by E.R. Date 26-MAY-58

Ship to D. B. Co. Aubrey St. Bridge Checked by HMJ May 26, 58

Micro-Filmed 1985 BC. 4505-8

Delivery F.O.B. Sketch No. 2

Job # F610836 SQUARE - JAMESTON

DOMINION BRIDGE CO., LTD., WINNIPEG Cont. W. 6217