Residential Properties

Trees to be Removed and Stumps Grinded (x2)

Walkway to Park from Embassy Lane

Benches (x2) to be Removed (by others)

Swing Set to be Removed (by others)

Timber Edging to be Removed (by others)

Swing Set to be Removed (by others)

Timber Edging to be Removed (by others)

Metal Shelter to be Removed (by others)

Merry-go-Round to be Removed (by others)

Sidewalk

Diplomat Drive

Existing Waste basket to be Removed (by others)

Slide to be Removed (by others)

Spring Toys (x2) to be Removed (by others)

Sandbox and Sand to be Removed (by others)

Climber to be Removed (by others)

Timber Edging to be Removed (by others)

Sidewalk

Residential Properties

Residential Properties

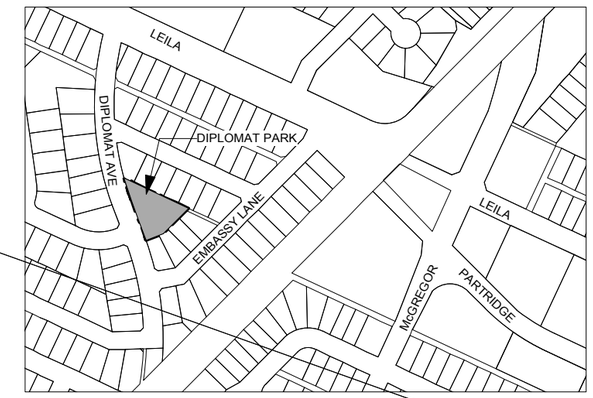

LOCATION MAP

scale: nts

N

0 10 20 30 m

CONTRACTOR TO CONFIRM ALL DIMENSIONS AND REPORT ANY DISCREPANCIES TO CONTRACT ADMINISTRATOR PRIOR TO CONSTRUCTION. LOCATION OF UNDERGROUND STRUCTURES AS SHOWN ARE BASED ON THE BEST INFORMATION AVAILABLE BUT NO GUARANTEE IS GIVEN THAT ALL EXISTING UTILITIES ARE SHOWN OR THAT THE GIVEN LOCATIONS ARE EXACT. CONFIRMATION OF EXISTENCE AND EXACT LOCATION OF ALL SERVICES MUST BE OBTAINED FROM THE INDIVIDUAL UTILITIES BEFORE PROCEEDING WITH CONSTRUCTION.

Winnipeg

THE CITY OF WINNIPEG
Planning, Property and Development Department
Planning and Land Use Division
Unit 15 - 30 Fort Street, Winnipeg, MB, (R3C 4X5)

DESIGNED BY		CHECKED BY	
DRAWN BY	IL	APPROVED BY	
HORIZ. SCALE / VERT. SCALE	1:250		
DATE	APR. 2011		

MANAGER, PARK AND OPEN SPACES — DATE

MANAGER, PLANNING AND LAND USE DIVISION — DATE

DRAWING TITLE

Diplomat Tot Lot

PLAYGROUND REDEVELOPMENT

EXISTING CONDITIONS & REMOVALS

SITE ADDRESS 1055 Diplomat Drive

DRAWING NO.

D.22-A

BID OPPORTUNITY NO.

469-2011