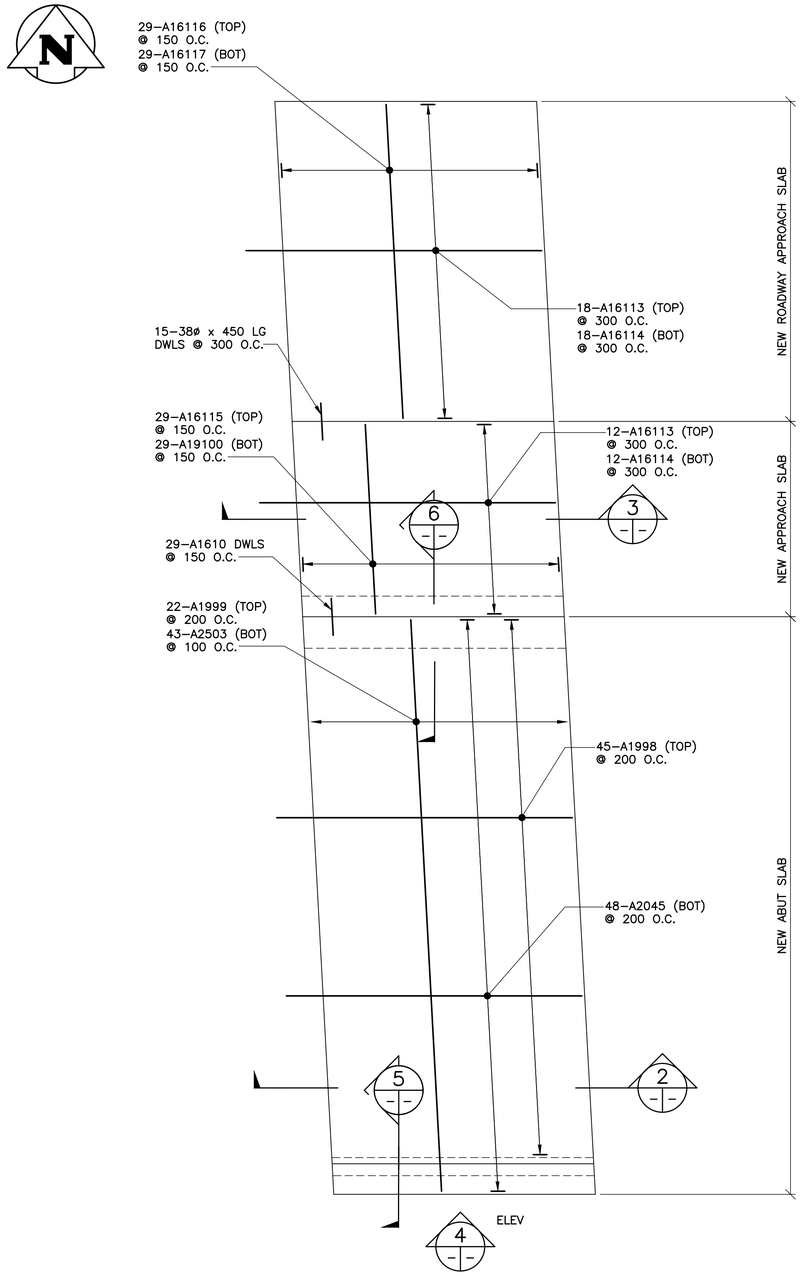

1 — ABUTMENT SLAB – PHASE 1A REINFORCING
1 : 50

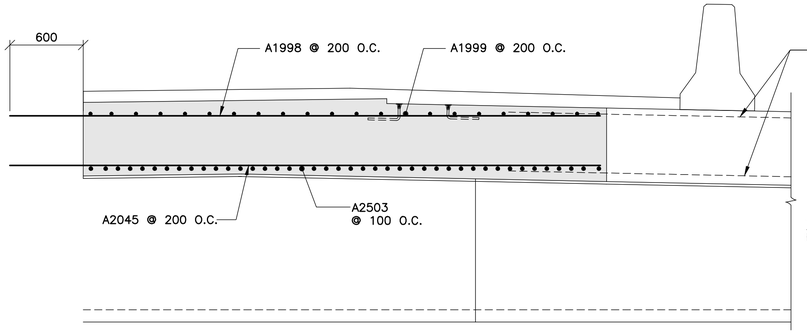

2 — SECTION @ ABUTMENT SLAB
1 : 25

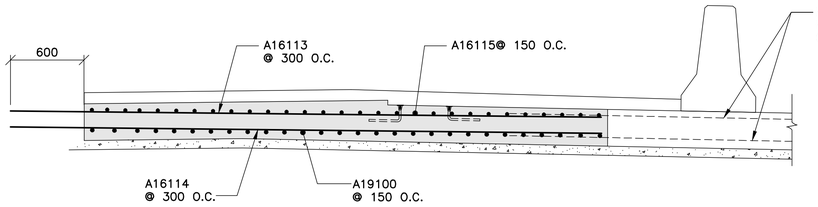

3 — SECTION @ APPROACH & ROADWAY SLAB
1 : 25

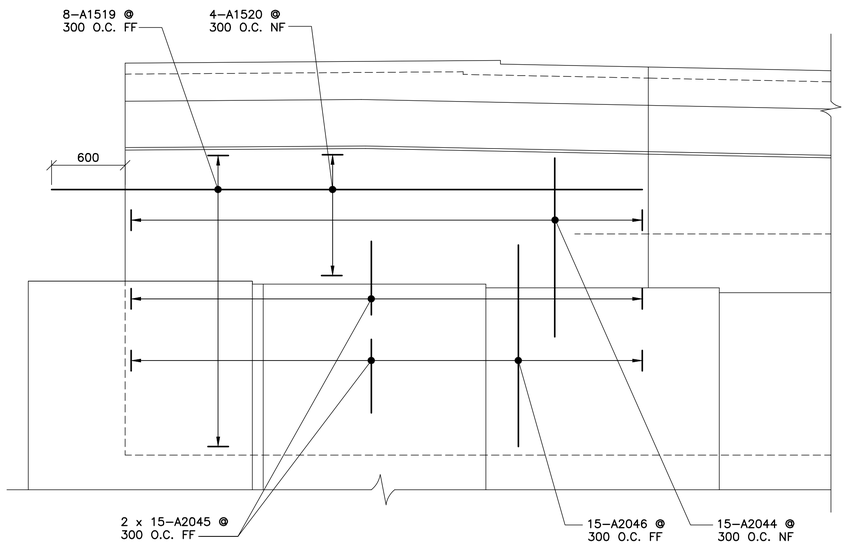

4 — ABUT BACKWALL ELEVATION
1 : 25

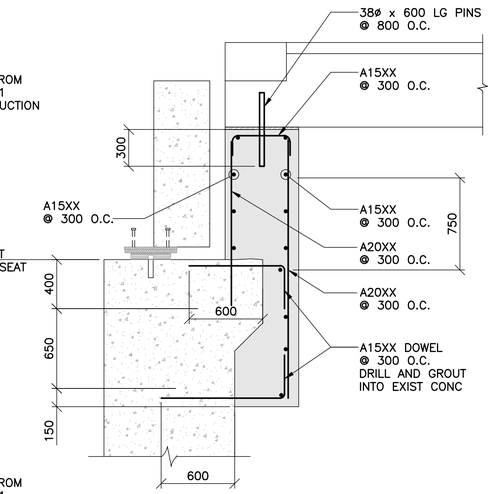

5 — NEW ABUTMENT BACKWALL
1 : 25

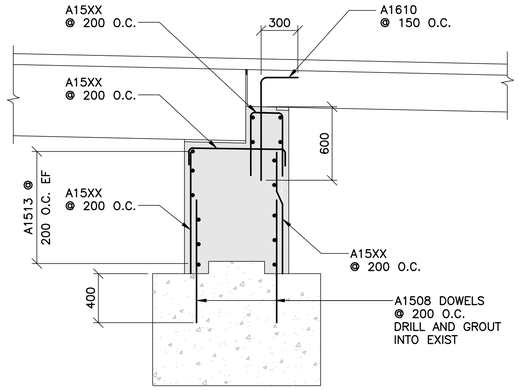

6 — NEW RETAINING WALL
1 : 25

APEGM
Certificate of Authorization
Wardrop Engineering Inc.
No. 195 Date: April 30, 2011

NO.	REVISIONS	DATE	BY
00	ISSUED FOR TENDER	11.02.18	RHW

B.M. ELEV. F.B.

WARDROP
A TETRA TECH COMPANY

DESIGNED BY	S.Y.	CHECKED BY	R.H.W.
DRAWN BY	H.A.	APPROVED BY	R.H.W.
HOR. SCALE: / VERTICAL:	AS NOTED	RELEASED FOR CONSTRUCTION	DATE ORIGINAL SIGNED 11.02.16
DATE	10.10.20	MATT CHISLETT, P.ENG BRIDGE PROJECTS ENGINEER	

PROVINCE OF MANITOBA — ORIGINAL SIGNED 11.02.16 — W.R. HALDANE-WILSONE — REGISTERED PROFESSIONAL ENGINEER

CONSULTANT DRAWING NO.
0900070502–DWG–S0027

Winnipeg

THE CITY OF WINNIPEG
PUBLIC WORKS DEPARTMENT
ENGINEERING DIVISION

OSBORNE STREET BRIDGE
REHABILITATION & RELATED WORKS

CITY DRAWING NUMBER
B109–11–032
SHEET 27 OF 131

NORTH ABUTMENT AND APPROACH SLAB
PHASE 1A REINFORCING

27